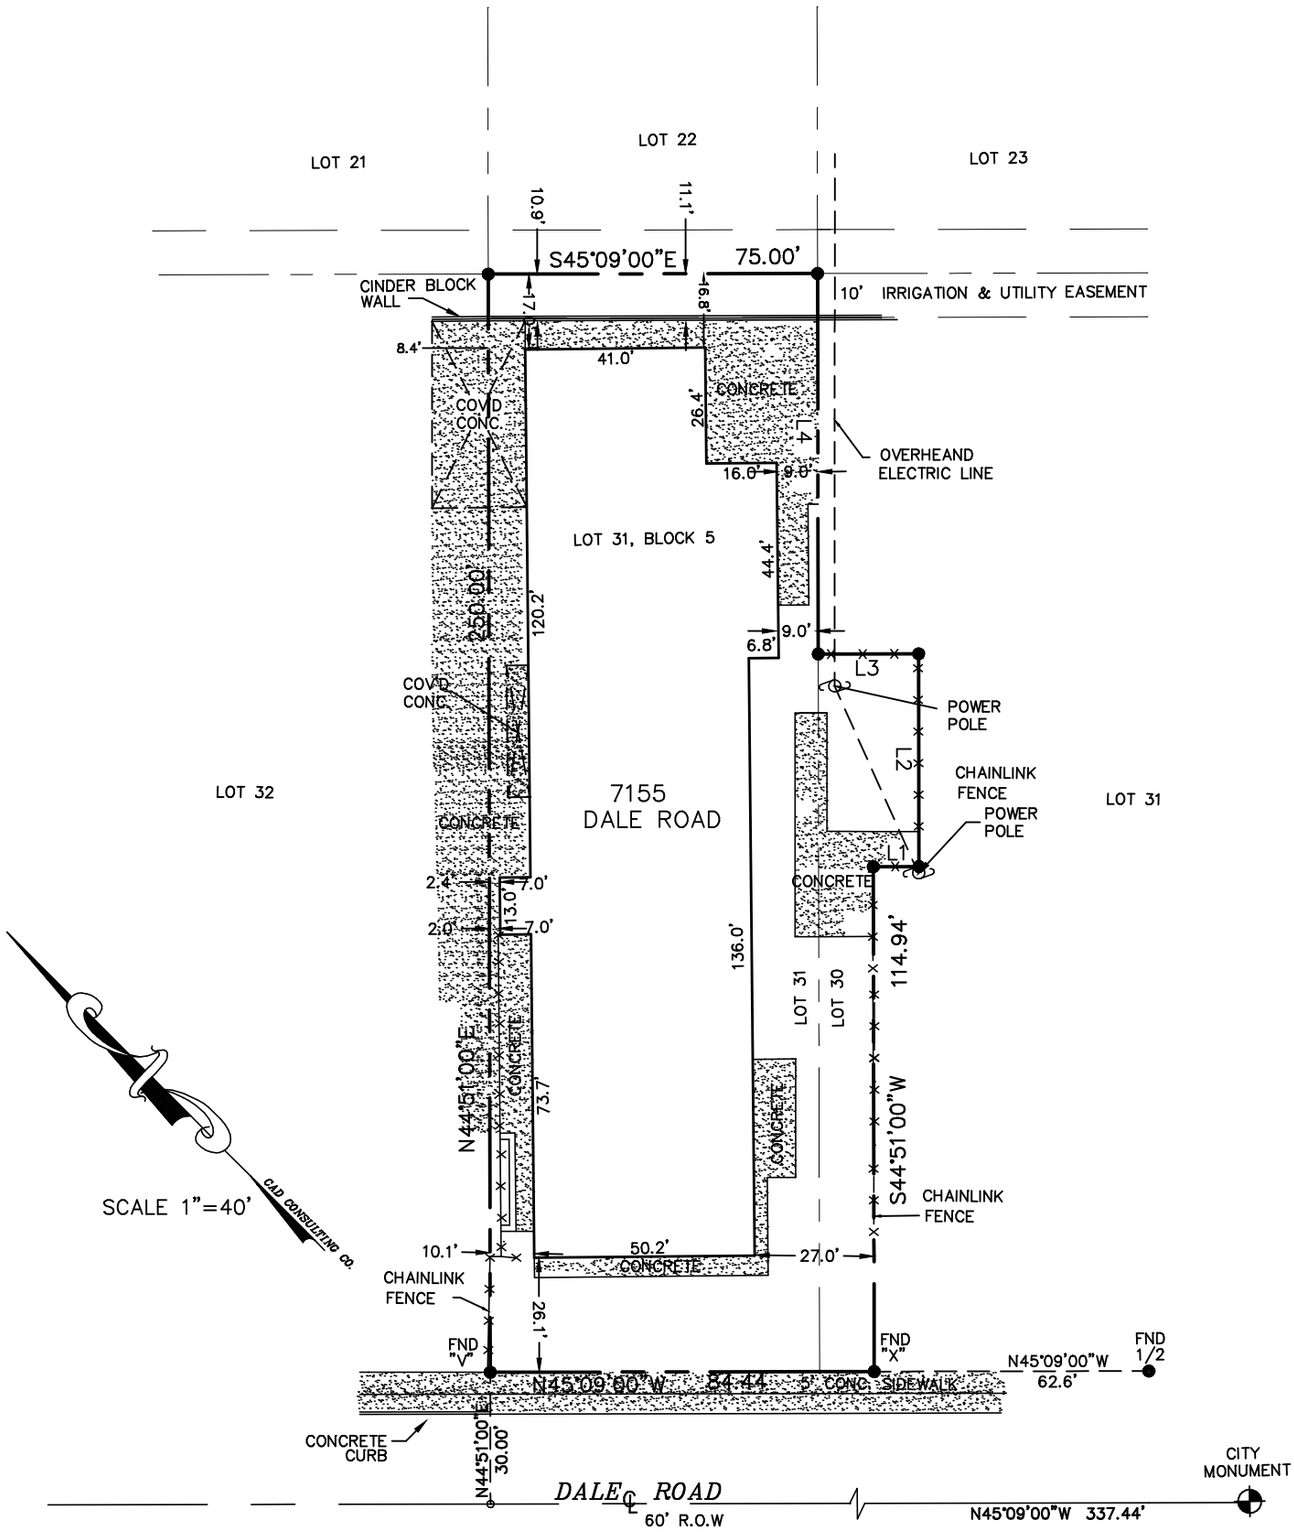

LINE TABLE		
LINE	LENGTH	BEARING
L1	10.42	N45°09'00"W
L2	48.44	S44°51'00"E
L3	22.87	S45°09'00"E
L4	86.62	S44°51'00"W

COPYRIGHT © 2020 CAD CONSULTING CO. ALL RIGHTS RESERVED

CERTIFICATION

I HEREBY CERTIFY THAT THE FOREGOING BOUNDARY SURVEY WAS MADE ON THE GROUND AND UNDER MY SUPERVISION AND IS TRUE AND CORRECT TO THE BEST OF MY KNOWLEDGE AND BELIEF. THAT THERE ARE NO ENCROACHMENTS EXCEPT AS SHOWN HEREON.

STATE OF TEXAS
CARLOS M. JIMENEZ
3950
PROFESSIONAL
LAND SURVEYOR

CARLOS M. JIMENEZ
R.P.L.S. No. 3950

JOB # 20-0074 DATE: 1-16-20 FIELD: DG OFFICE: MR FILE: NET:\MARCO\2020\20-0074

LOCATED IN ZONE X PANEL # 480214-0041-C DATED 02-16-06

RECORDED IN VOLUME 3 PAGE 9 , PLAT RECORDS, EL PASO COUNTY, TX

7155 DALE ROAD
LOT 31 AND A PORTION OF LOT 30, BLOCK 5
STILES GARDENS
CITY OF EL PASO, EL PASO COUNTY, TEXAS

FIRM# 10099300

CAD CONSULTING COMPANY
1790 LEE TREVINO DRIVE SUITE 503
EL PASO, TEXAS 79936
(915) 633-6422