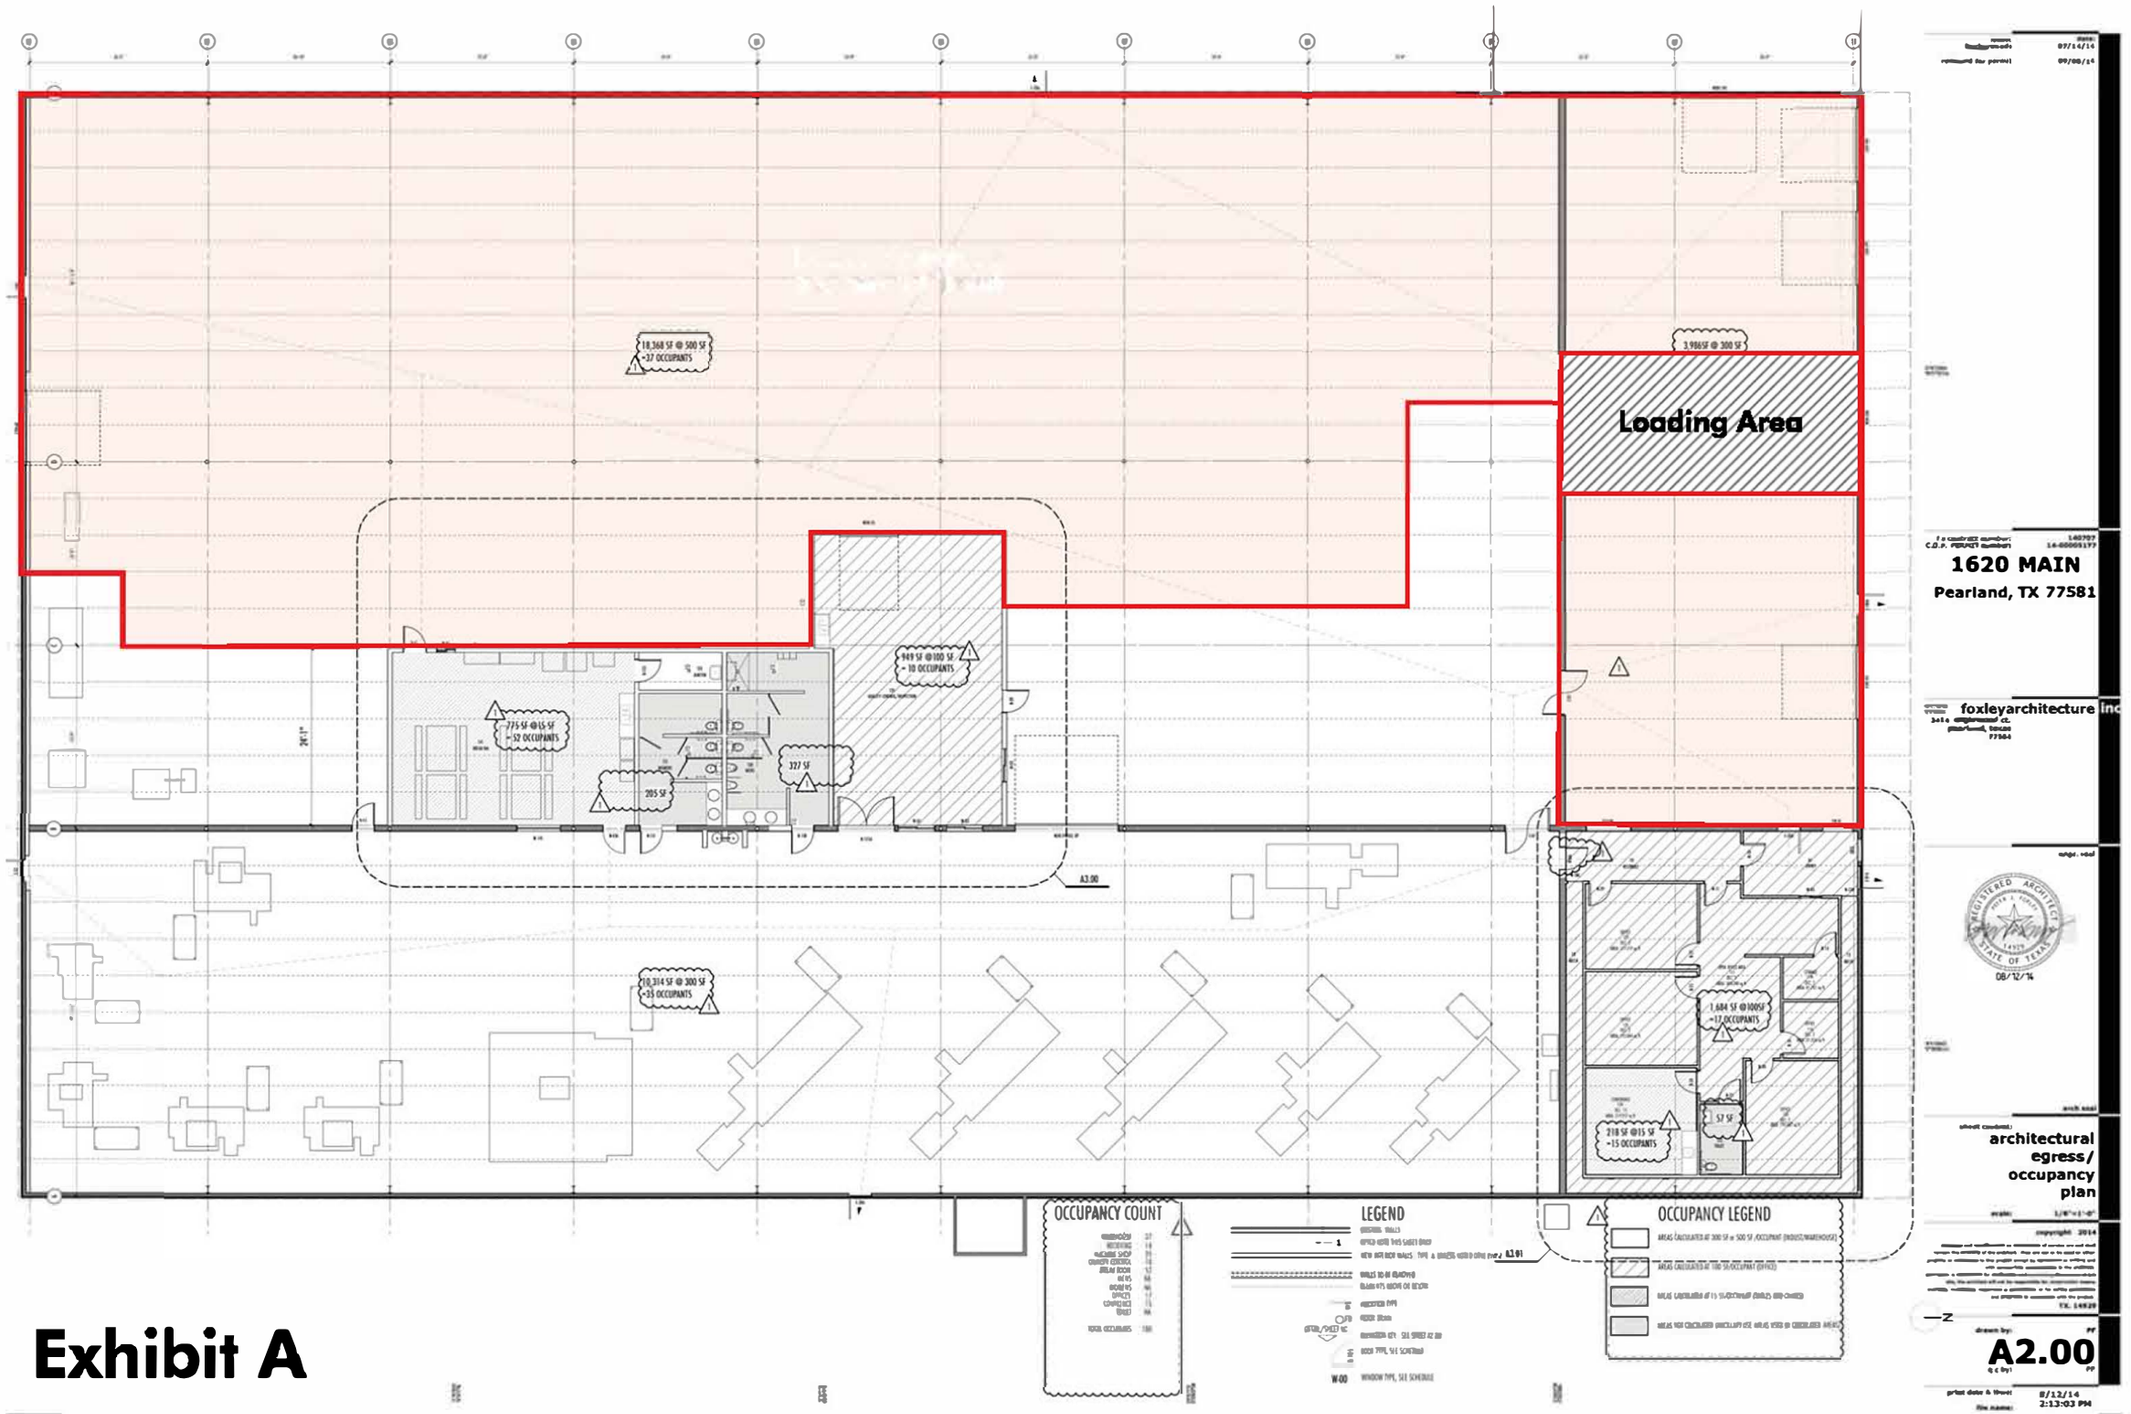
Loading Area
18,368 SF @ 500 SF
~37 OCCUPANTS
3,986SF @ 300 SF
775 SF @15 SF
~52 OCCUPANTS
949 SF @100 SF
~10 OCCUPANTS
327 SF
205 SF
A3.00
18,314 SF @ 300 SF
~61 OCCUPANTS
1,684 SF @100SF
~17 OCCUPANTS
57 SF
218 SF @15 SF
~15 OCCUPANTS
OCCUPANCY COUNT
LEGEND
OCCUPANCY LEGEND
1620 MAIN
Pearland, TX 77581
foxleyarchitecture inc
08/12/14
architectural egress/ occupancy plan
A2.00
8/12/14 2:13:03 PM

Exhibit A