REVISIONS

LOTS 7 & 7A CONS'D PER DEED & SMITHSON C SH. 1587.
LOTS 13 THRU 23; ST. NAME CH. PER CITY ORD.; C. SH. 910 8-C.
LOTS 9 & 10 CONS'D PER O.O. C.SH 07-198

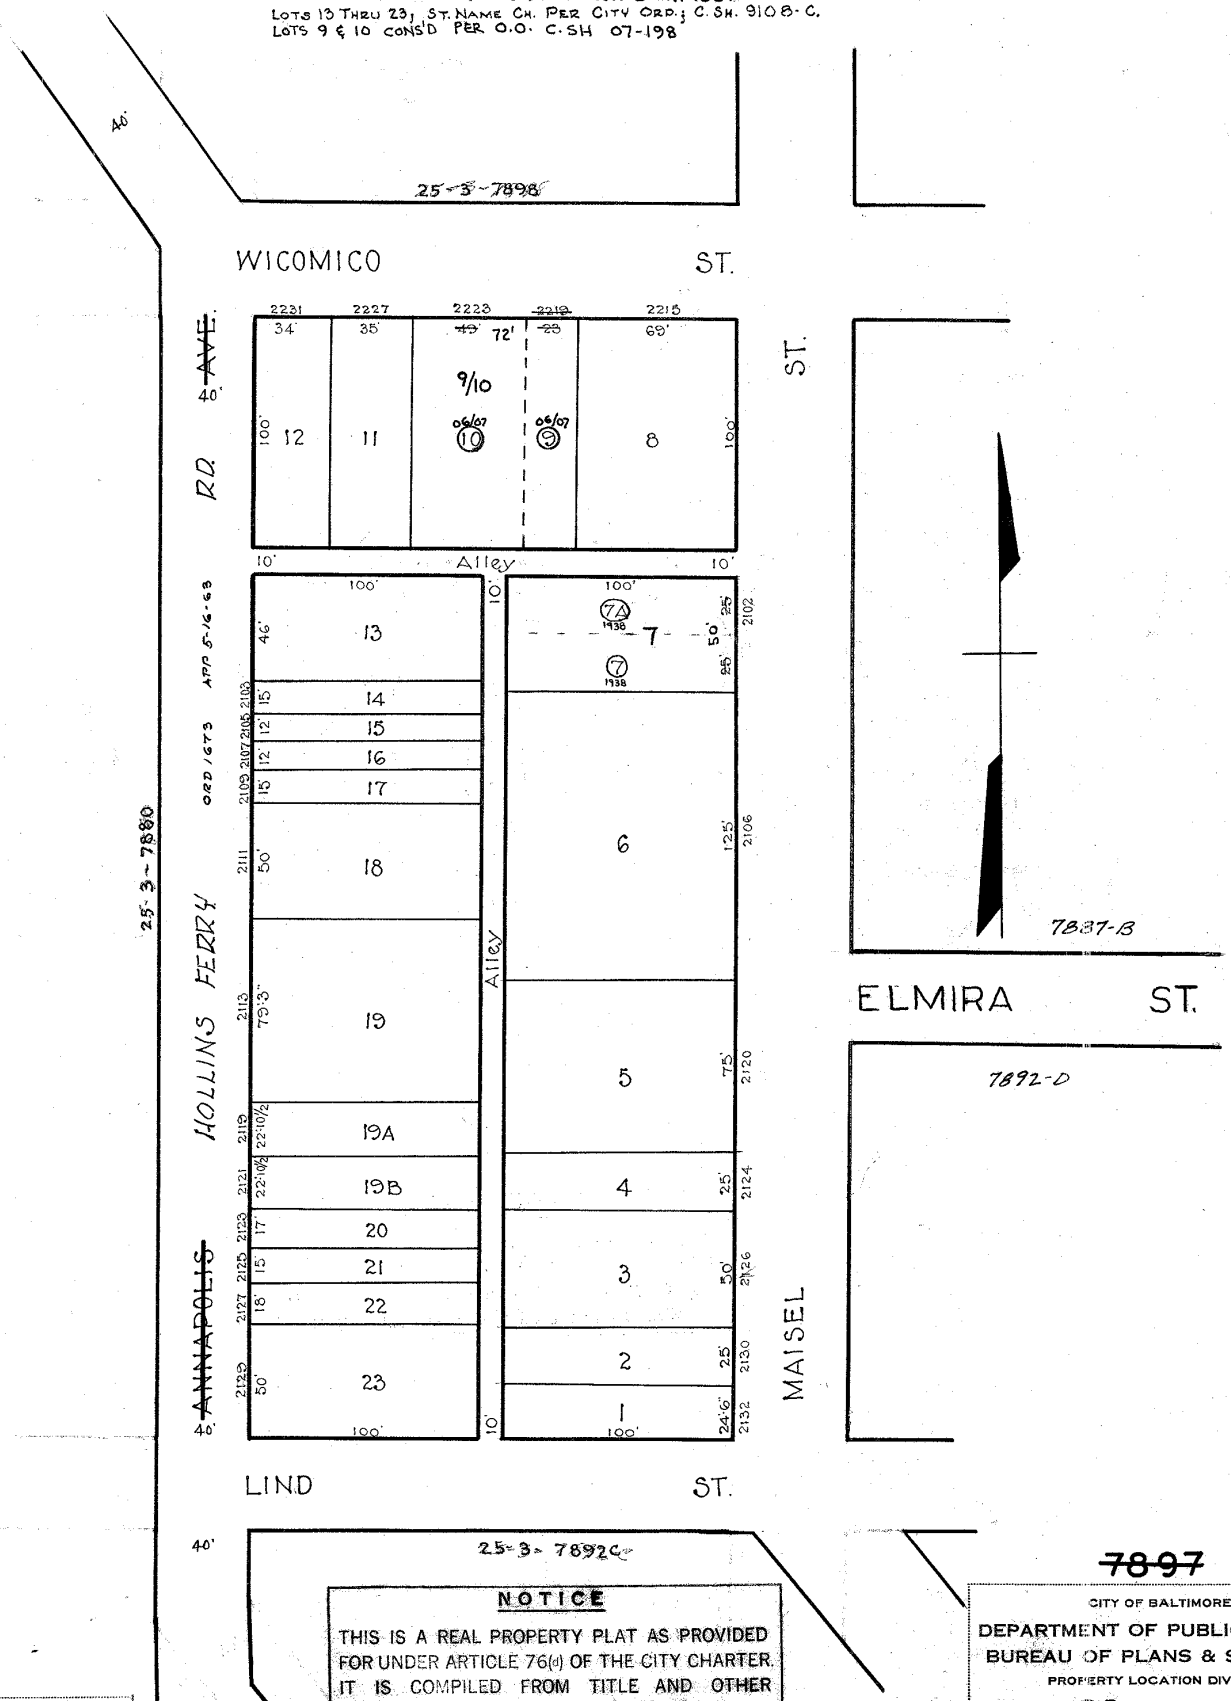

NOTICE

THIS IS A REAL PROPERTY PLAT AS PROVIDED FOR UNDER ARTICLE 76(d) OF THE CITY CHARTER. IT IS COMPILED FROM TITLE AND OTHER SOURCES AND IS NOT AN AUTHENTIC SURVEY.

NOTE ÷ BLOCK 25-3-24 FOR 1941

~~7897~~

CITY OF BALTIMORE
DEPARTMENT OF PUBLIC WORKS
BUREAU OF PLANS & SURVEYS
PROPERTY LOCATION DIVISION

WARD 25 SECTION 3
BLOCK 7897

SCALE 1" = 50'-0" DATE Oct. 1930.

TRACED BY M. Stump
LETTERED BY W.M.L.
CHECKED BY