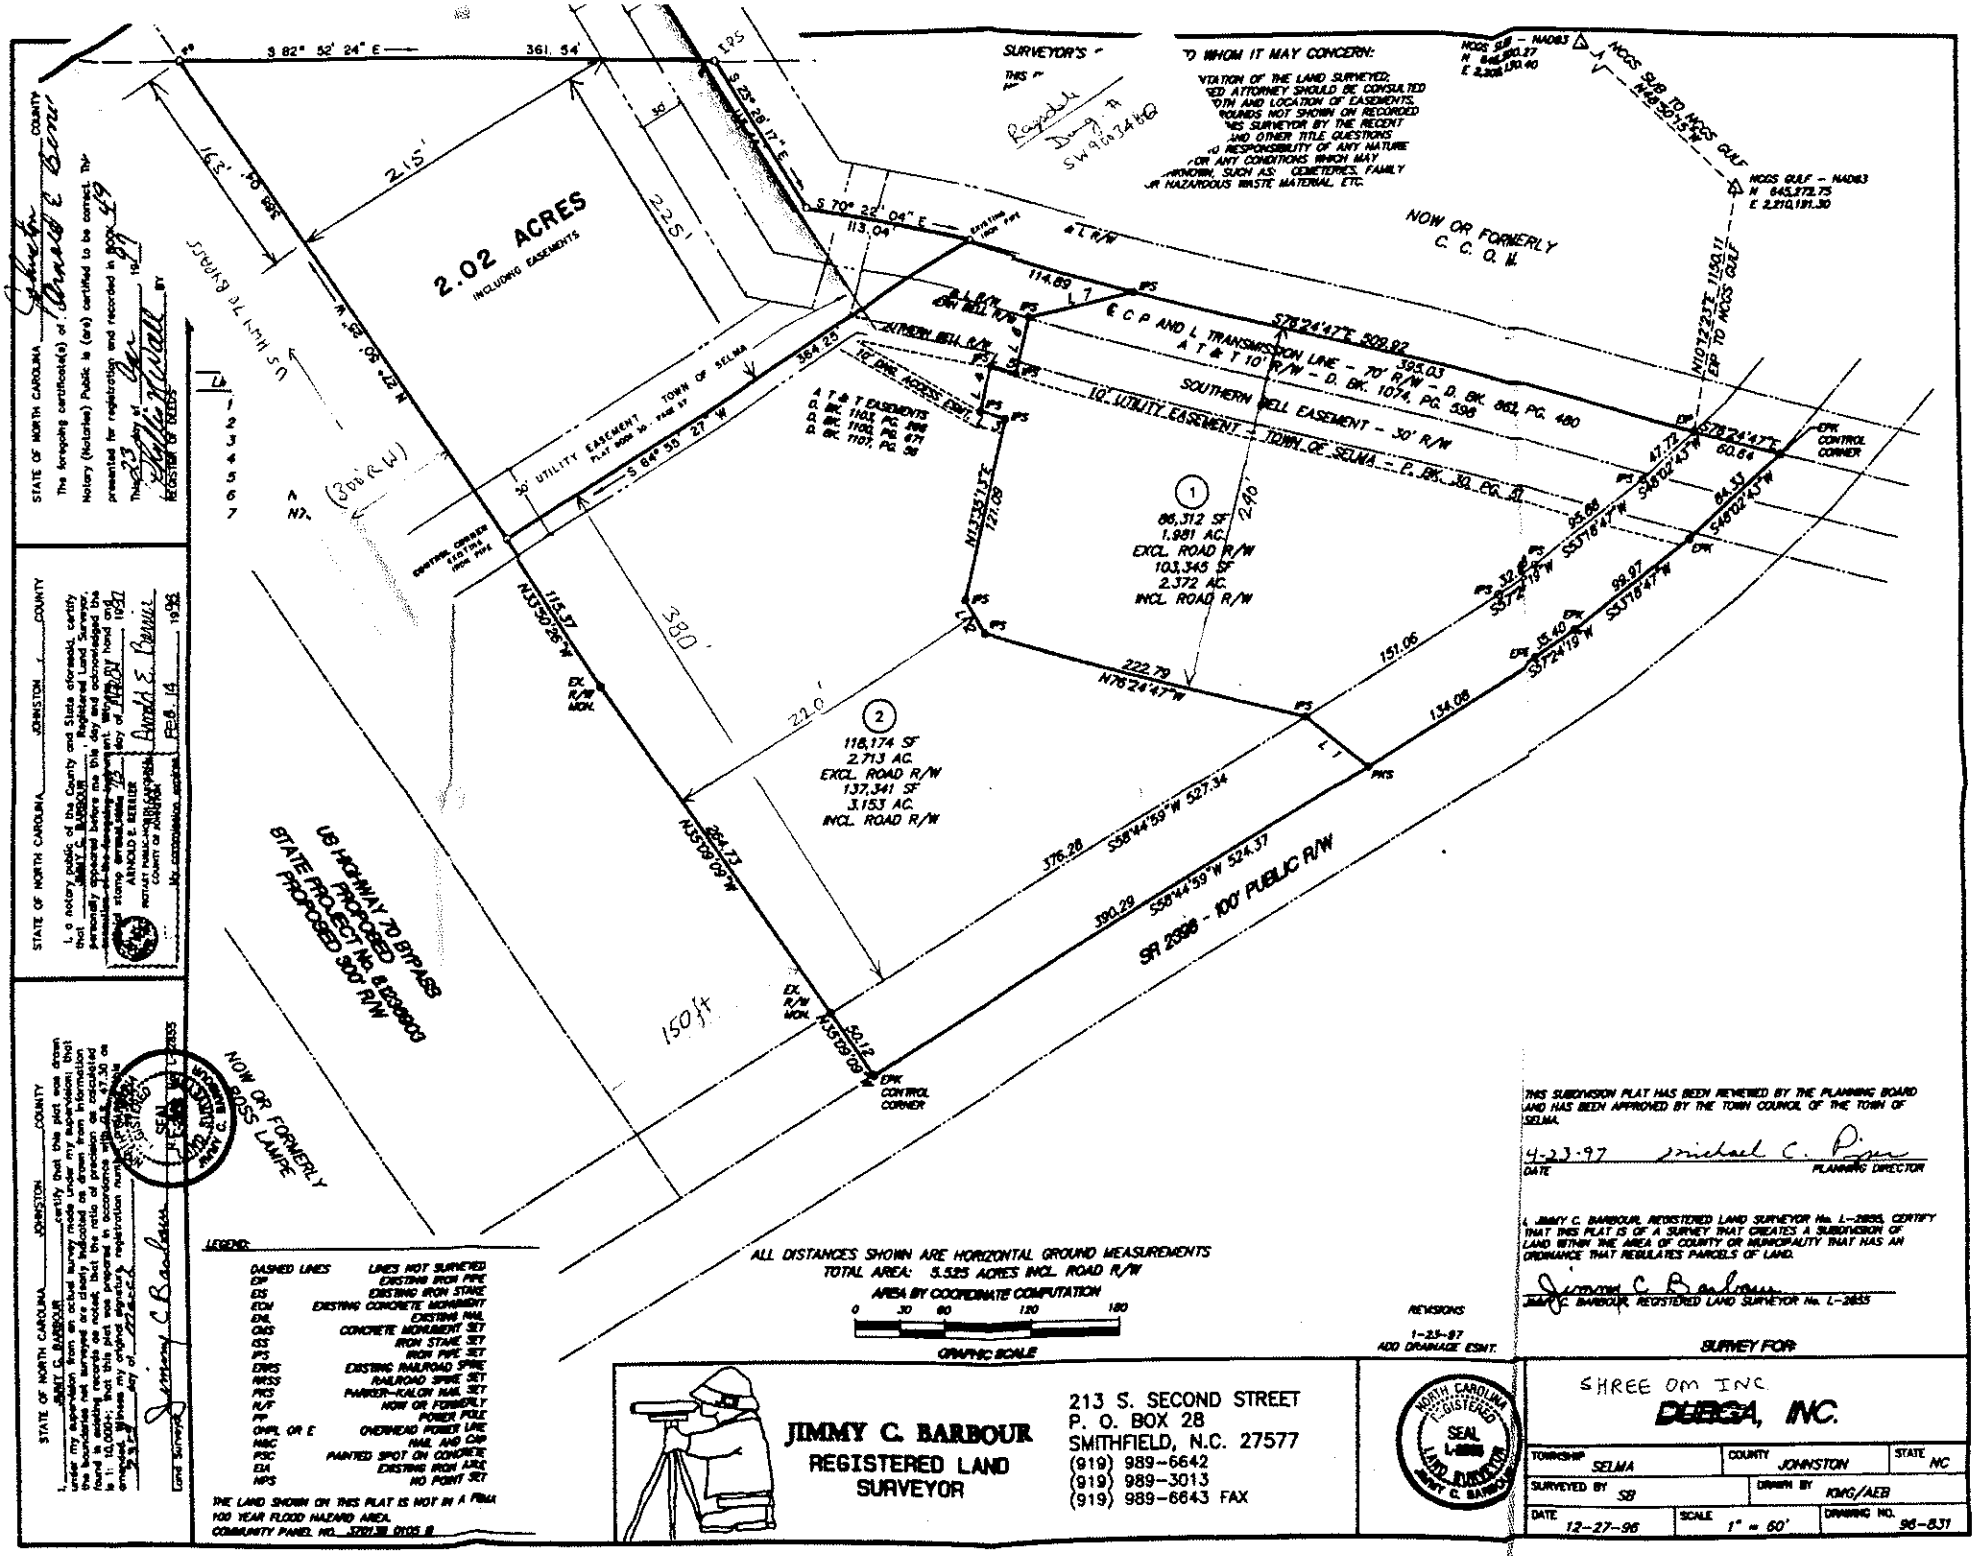

STATE OF NORTH CAROLINA JOHNSTON COUNTY

The foregoing certificate(s) of Edward E. Barr Notary (Notaries) Public is (are) certified to be correct. The presented for registration and recorded in Book 49 Page 19 This 23 day of April 1997 Kathy H. Wall REGISTER OF DEEDS BY

STATE OF NORTH CAROLINA JOHNSTON COUNTY

I, a notary public of the County and State aforesaid, certify that JIMMY C. BARBOUR this day and acknowledged the due execution of the foregoing instrument. Witness my hand and official stamp or seal, this 13 day of March 1997. My commission expires Feb. 14 1998

ARNOLD E. BERRIER NOTARY PUBLIC JOHNSTON COUNTY NORTH CAROLINA

STATE OF NORTH CAROLINA JOHNSTON COUNTY

I, JIMMY C. BARBOUR certify that the plat was drawn under my supervision from an actual survey made under my supervision (deed description recorded in Book ____, Page ____, etc.) (other); that the boundaries not surveyed are clearly indicated as drawn from information found in Book ____, Page ____; that the ratio of precision as calculated is 1:10,000+; that this plat was prepared in accordance with G.S. 47-30 as amended. Witness my original signature, registration number and seal this 23 day of March, A.D. 1997.

JIMMY C. BARBOUR SEAL L-2855 REGISTERED LAND SURVEYOR

Land Surveyor

LEGEND:

DASHED LINES	LINES NOT SURVEYED
EIP	EXISTING IRON PIPE
EIS	EXISTING IRON STAKE
ECM	EXISTING CONCRETE MONUMENT
EN	EXISTING NAIL
CMS	CONCRETE MONUMENT SET
IPS	IRON STAKE SET
IPF	IRON PIPE SET
ERRS	EXISTING RAILROAD SPIKE
RRSS	RAILROAD SPIKE SET
PKS	PARKER-KALON NAIL SET
R/W	HOW OR FORMERLY
PP	POWER POLE
OHPL OR E	OVERHEAD POWER LINE
NAC	NAIL AND CAP
PSC	PAINTED SPOT ON CONCRETE
EIA	EXISTING IRON ARC
NPS	NO POINT SET

THE LAND SHOWN ON THIS PLAT IS NOT IN A FEMA 100 YEAR FLOOD HAZARD AREA.
COMMUNITY PANEL NO. 3701380005 B

ALL DISTANCES SHOWN ARE HORIZONTAL GROUND MEASUREMENTS
TOTAL AREA: 5.525 ACRES INCL. ROAD R/W
AREA BY COORDINATE COMPUTATION

0 30 60 120 180
GRAPHIC SCALE

REVISIONS
1-23-97
ADD DRAINAGE ESMT.

THIS SUBDIVISION PLAT HAS BEEN REVIEWED BY THE PLANNING BOARD AND HAS BEEN APPROVED BY THE TOWN COUNCIL OF THE TOWN OF SELMA.

4-23-97 Michael C. Pima
DATE PLANNING DIRECTOR

I, JIMMY C. BARBOUR, REGISTERED LAND SURVEYOR No. L-2855, CERTIFY THAT THIS PLAT IS OF A SURVEY THAT CREATES A SUBDIVISION OF LAND WITHIN THE AREA OF COUNTY OR MUNICIPALITY THAT HAS AN ORDINANCE THAT REGULATES PARCELS OF LAND.

Jimmy C Barbour
JIMMY C. BARBOUR, REGISTERED LAND SURVEYOR No. L-2855

SURVEY FOR:
SHREE OM INC
DUBCA, INC.

JIMMY C. BARBOUR
REGISTERED LAND SURVEYOR
213 S. SECOND STREET
P. O. BOX 28
SMITHFIELD, N.C. 27577
(919) 989-6642
(919) 989-3013
(919) 989-6643 FAX

NORTH CAROLINA REGISTERED SEAL L-2855 LAND SURVEYOR JIMMY C. BARBOUR

TOWNSHIP SELMA	COUNTY JOHNSTON	STATE NC	
SURVEYED BY SB	DRAWN BY KMG/AEB		
DATE 12-27-96	SCALE 1" = 60'	DRAWING NO. 96-831	