## SITE DATA

| | | |
|---|---|---|
| ZONING: | LAKEFRONT RESIDENTIAL | |
| EXISTING AREA: | 3.739± ACRES | |
| PROPOSED LOTS: | | |
| REQUIRED | 1.3 ACRES MIN | |
| LOT 1 | 0.816± ACRES* | |
| LOT 2 | 2.923± ACRES | |
| ROAD FRONTAGE: | REQUIRED | PROPOSED |
| LOT 1 | 100 FT | 194± FT |
| LOT 2 | 100 FT | 392± FT |
| SHORELINE WIDTH: | REQUIRED | PROPOSED |
| LOT 1 | 100 FT | 215± FT |
| LOT 2 | 100 FT | 502± FT |
| BUILDING SETBACKS | | |
| FRONT | 25 FT | |
| SIDE | 10 FT | |
| REAR | 10 FT | |
| SHORELINE | 50 FT | |
| HRBRRD | 10 FT | |

**VARIANCE REQUIRED*

MAP REFERENCE

CONCEPT PLAN PROPOSED SUBDIVISION FOR DAVID BLITT DATED 11/15/05 PREPARED BY DAVID F. BARRASS, LAND SURVEYOR.




GRAPHIC SCALE

40 30 20 10 0 40 80 160

(IN FEET)

1 INCH = 40 FT.

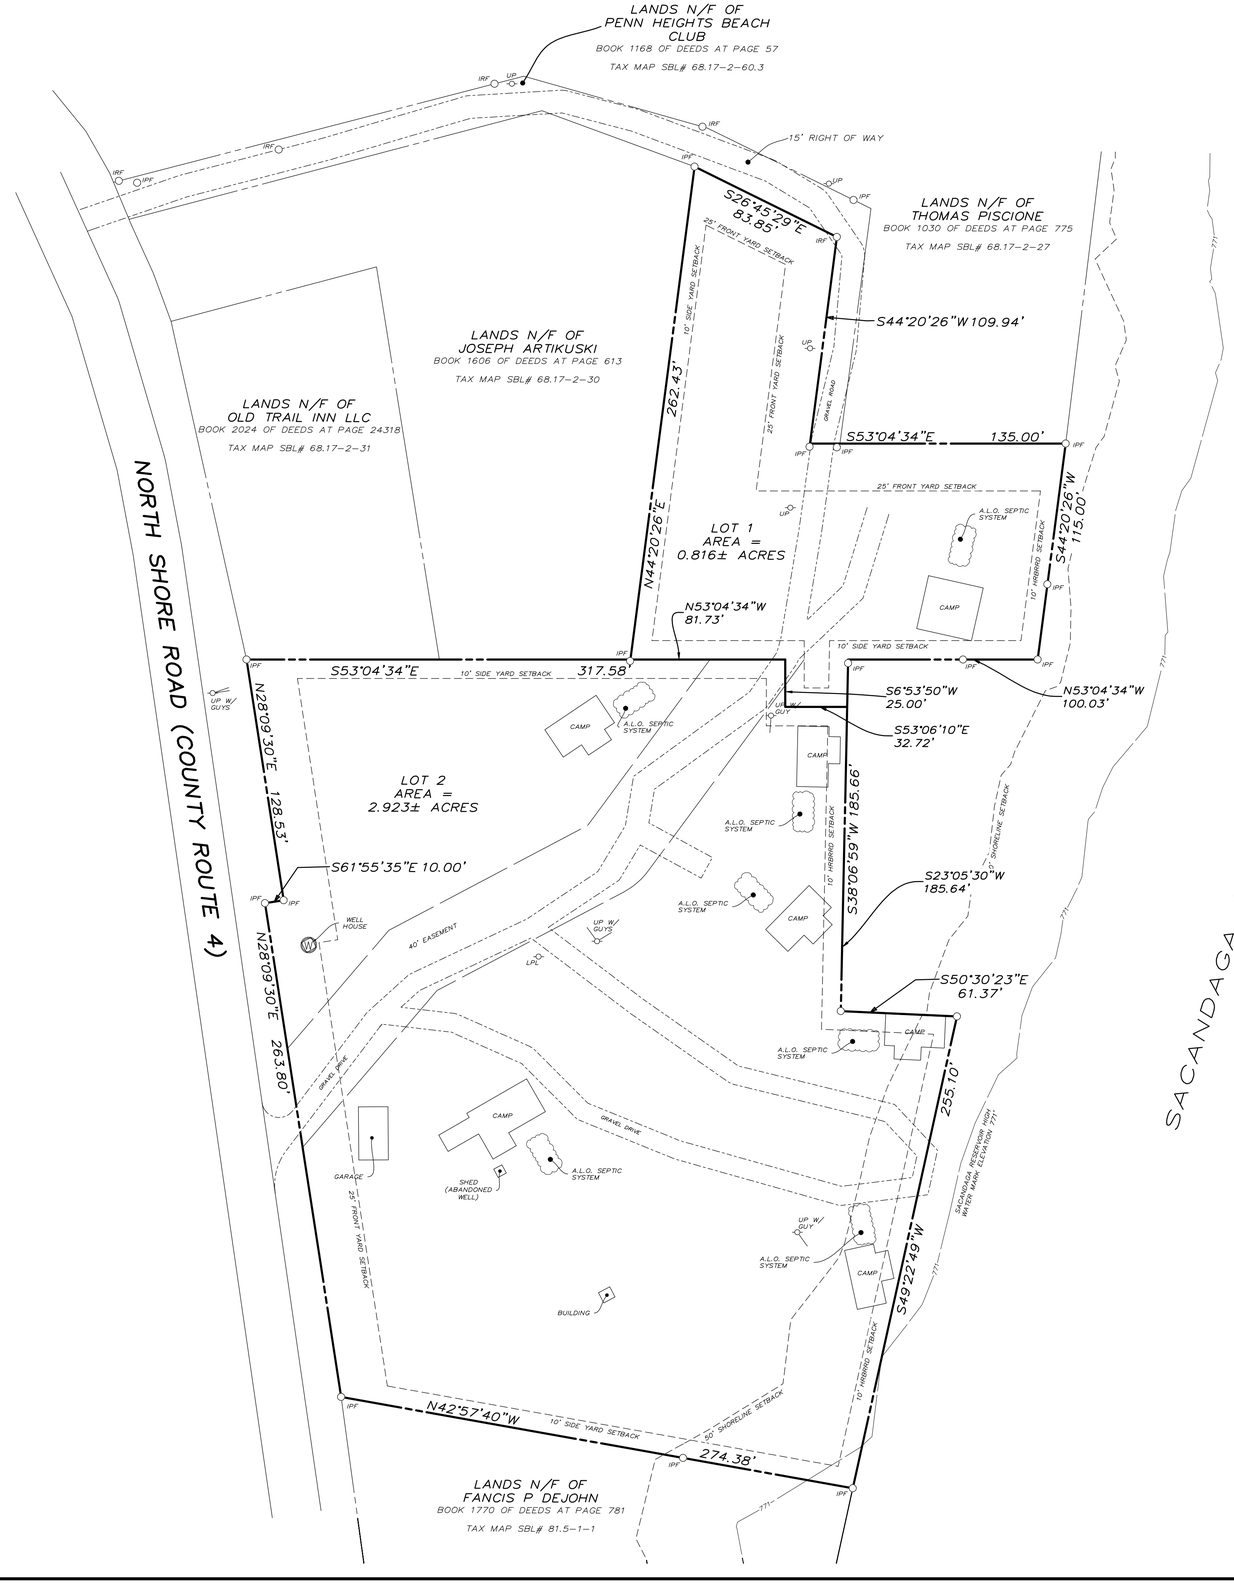


SITE LOCATION MAP

SCALE: 1" = 2,000'


ENVIRONMENTAL DESIGN PARTNERSHIP, LLP.
300 Route 146 Clifton Park, New York 12065
(518) 371-2161 edpllp.com


# CONCEPTUAL SUBDIVISION PLAN FOR SACANDAGA PINES, LLC

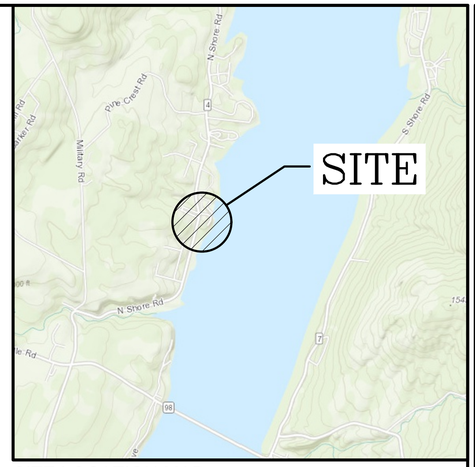DAVID BLITT

LOCATED AT 224 NORTH SHORE ROAD
TOWN OF EDINBURG
COUNTY OF SARATOGA

TAX MAP ID: 68.17-2-62.1
FEBRUARY 17, 2026

| | |
|---|---|
| DRAWN BY | LKM |
| CHECK BY | TJM |


"IT IS A VIOLATION OF THESE DOCUMENTS IN ANY WAY, UNLESS ACTING UNDER THE DIRECTION OF A LICENSED ARCHITECT, PROFESSIONAL ENGINEER, FOR AN ENGINEER, LANDSCAPE ARCHITECT FOR A LANDSCAPE ARCHITECT OR SURVEYOR FOR A SURVEYOR, IS A VIOLATION OF THE NEW YORK STATE EDUCATION LAW AND/OR REGULATIONS AND IS A CLASS "A" MISDEMEANOR."


| REVISION | DATE | BY |
|---|---|---|
| | | |

SCALE: 1"=40'

NOT FOR CONSTRUCTION

SHEET TITLE: CONCEPTUAL SUBDIVISION PLAN

SHEET: 1 OF 1

H:\SARATOGA\Edinburg\North Shore Road\224 Blitt\05-dwg\Concept\0_BMAP-others.dwg Feb 17, 2026 10:08:07AM