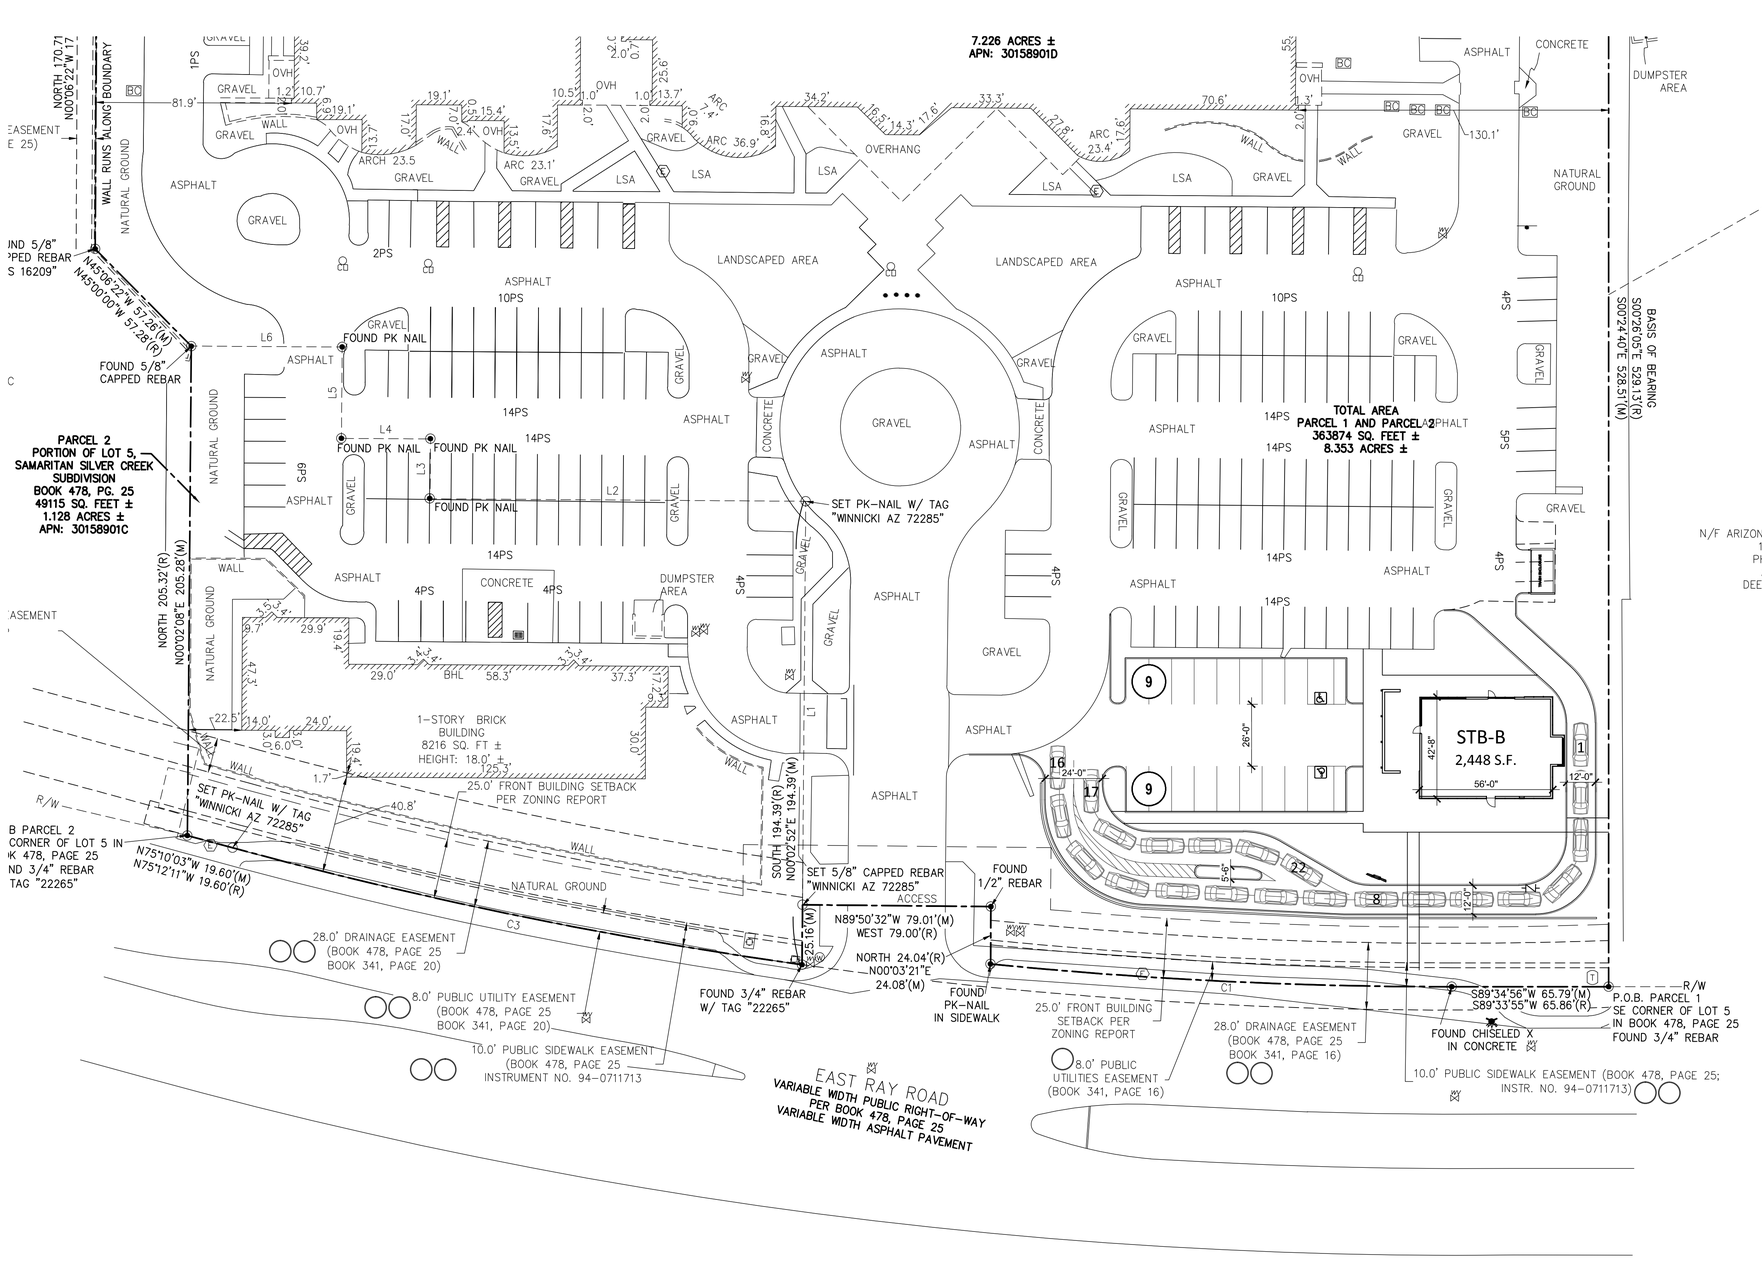

SITE PLAN

SCALE: 1" = 30'-0"

NORTH

0' 15' 30' 60'

PROJECT DIRECTORY

ARCHITECT:
RKAA ARCHITECTS, INC.
2233 EAST THOMAS ROAD
PHOENIX, ARIZONA 85016
CONTACT: NEIL FEASER
PHONE: (602) 955-3900
FAX: (602) 955-0496
E-MAIL: nfeaser@rkaa.com

SITE DATA

PARCEL NUMBER: (PART - NEAR SEC)	301-58-901D
EXISTING ZONING:	C-2
SITE AREA:	7.22 ACRES (314,765 S.F.)
PROPOSED USE:	RESTAURANT WITH D/T
TOTAL BUILDING AREA:	2,448 S.F.
SITE COVERAGE:	-- %
TOTAL PARKING REQUIRED: 1 PER 50 - DINING	
714 S.F. / 50 =	15 SPACES
TOTAL PARKING PROVIDED:	18 SPACES
ACCESSIBLE SPACES REQUIRED:	01 SPACES
ACCESSIBLE SPACES PROVIDED:	01 SPACES

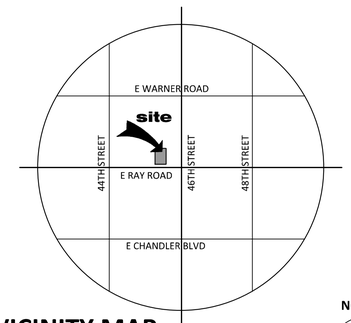

VICINITY MAP

SCALE: N.T.S.

THIS SITE PLAN HAS BEEN PREPARED WITHOUT THE AID OF A SURVEY. ALL PROPERTY BOUNDARIES ARE ROUGH APPROXIMATIONS. THIS DRAWING IS TO BE USED FOR CONCEPTUAL PURPOSES ONLY AND IT IS NOT TO BE THE BASIS FOR ANY LEGALLY BINDING DOCUMENTATION.

46 TH AND CHANDLER RETAIL

4530 E RAY ROAD PHOENIX AZ 85044
WEST OF NWC OF 46TH STREET AND E RAY ROAD
DATE: 05-31-2023 (PRELIMINARY)

© 2017 RKAA ARCHITECTS, INC. ALL RIGHTS RESERVED. THIS DRAWING IS AN INSTRUMENT OF SERVICE. IT IS THE PROPERTY OF RKAA ARCHITECTS, INC. AND MAY NOT BE DUPLICATED, USED OR DISCLOSED WITHOUT WRITTEN PERMISSION OF THE ARCHITECT.

SP-1
OPT-4

RKAA# 00000.00

RKAA ARCHITECTS, INC