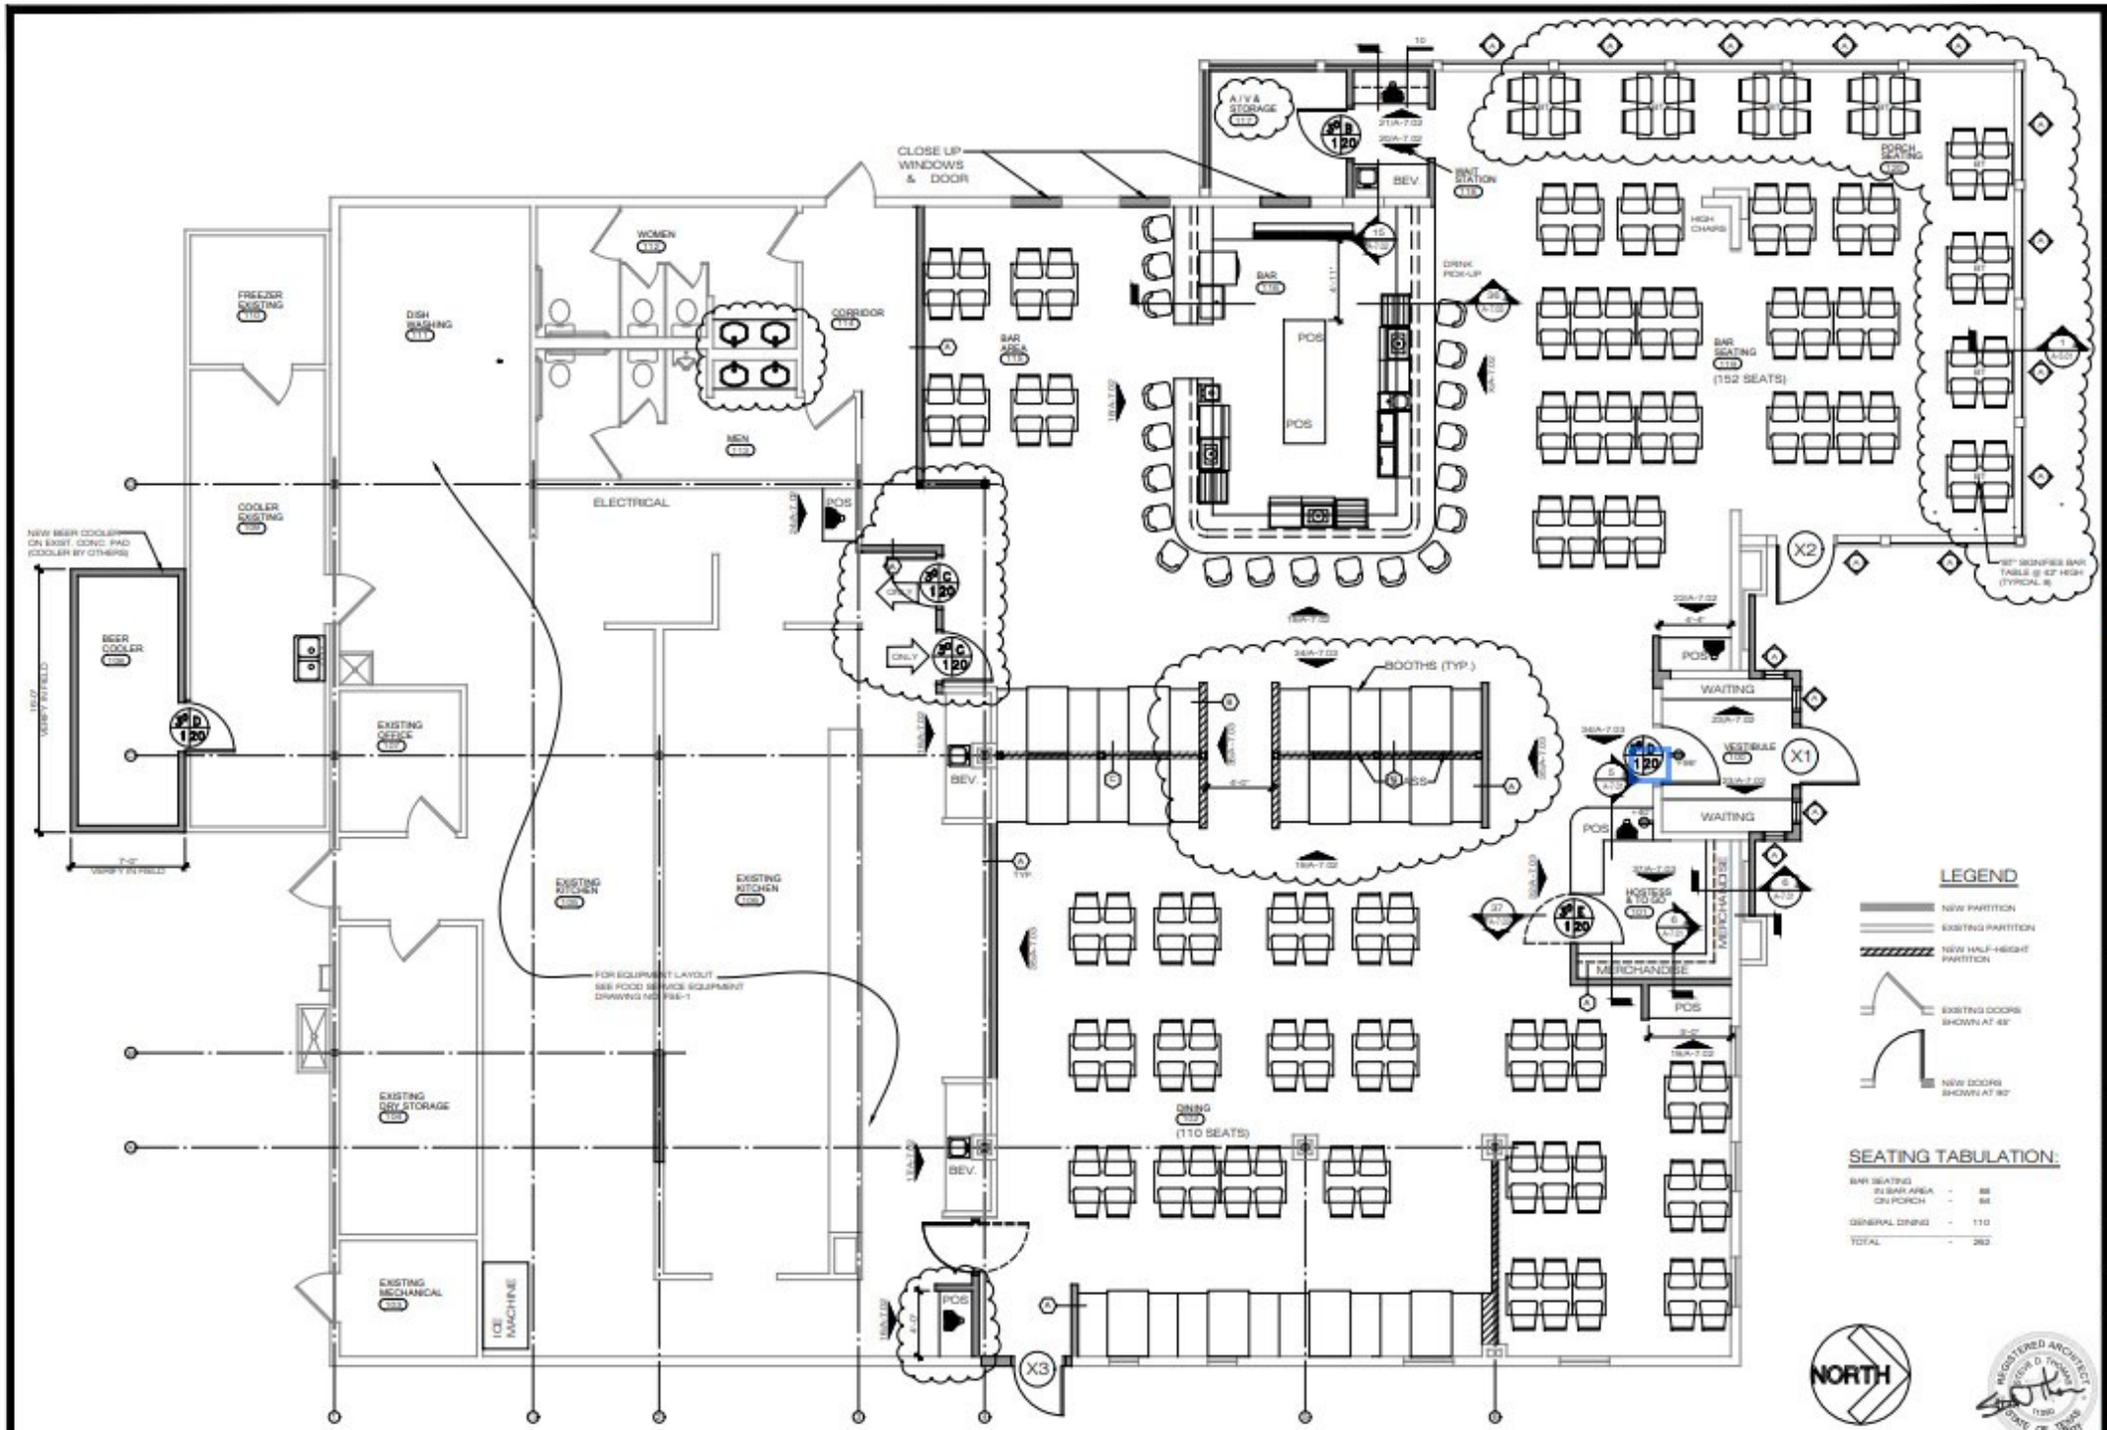

BUILDING MODIFICATIONS for

ANCHOR BAR

A NEW RESTAURANT at 620 Harvey Rd., College Station, TX 77840

FLOOR PLAN

A-1.41

1 FLOOR PLAN