DAY LAND AND CATTLE COMPANY
ABST. 601

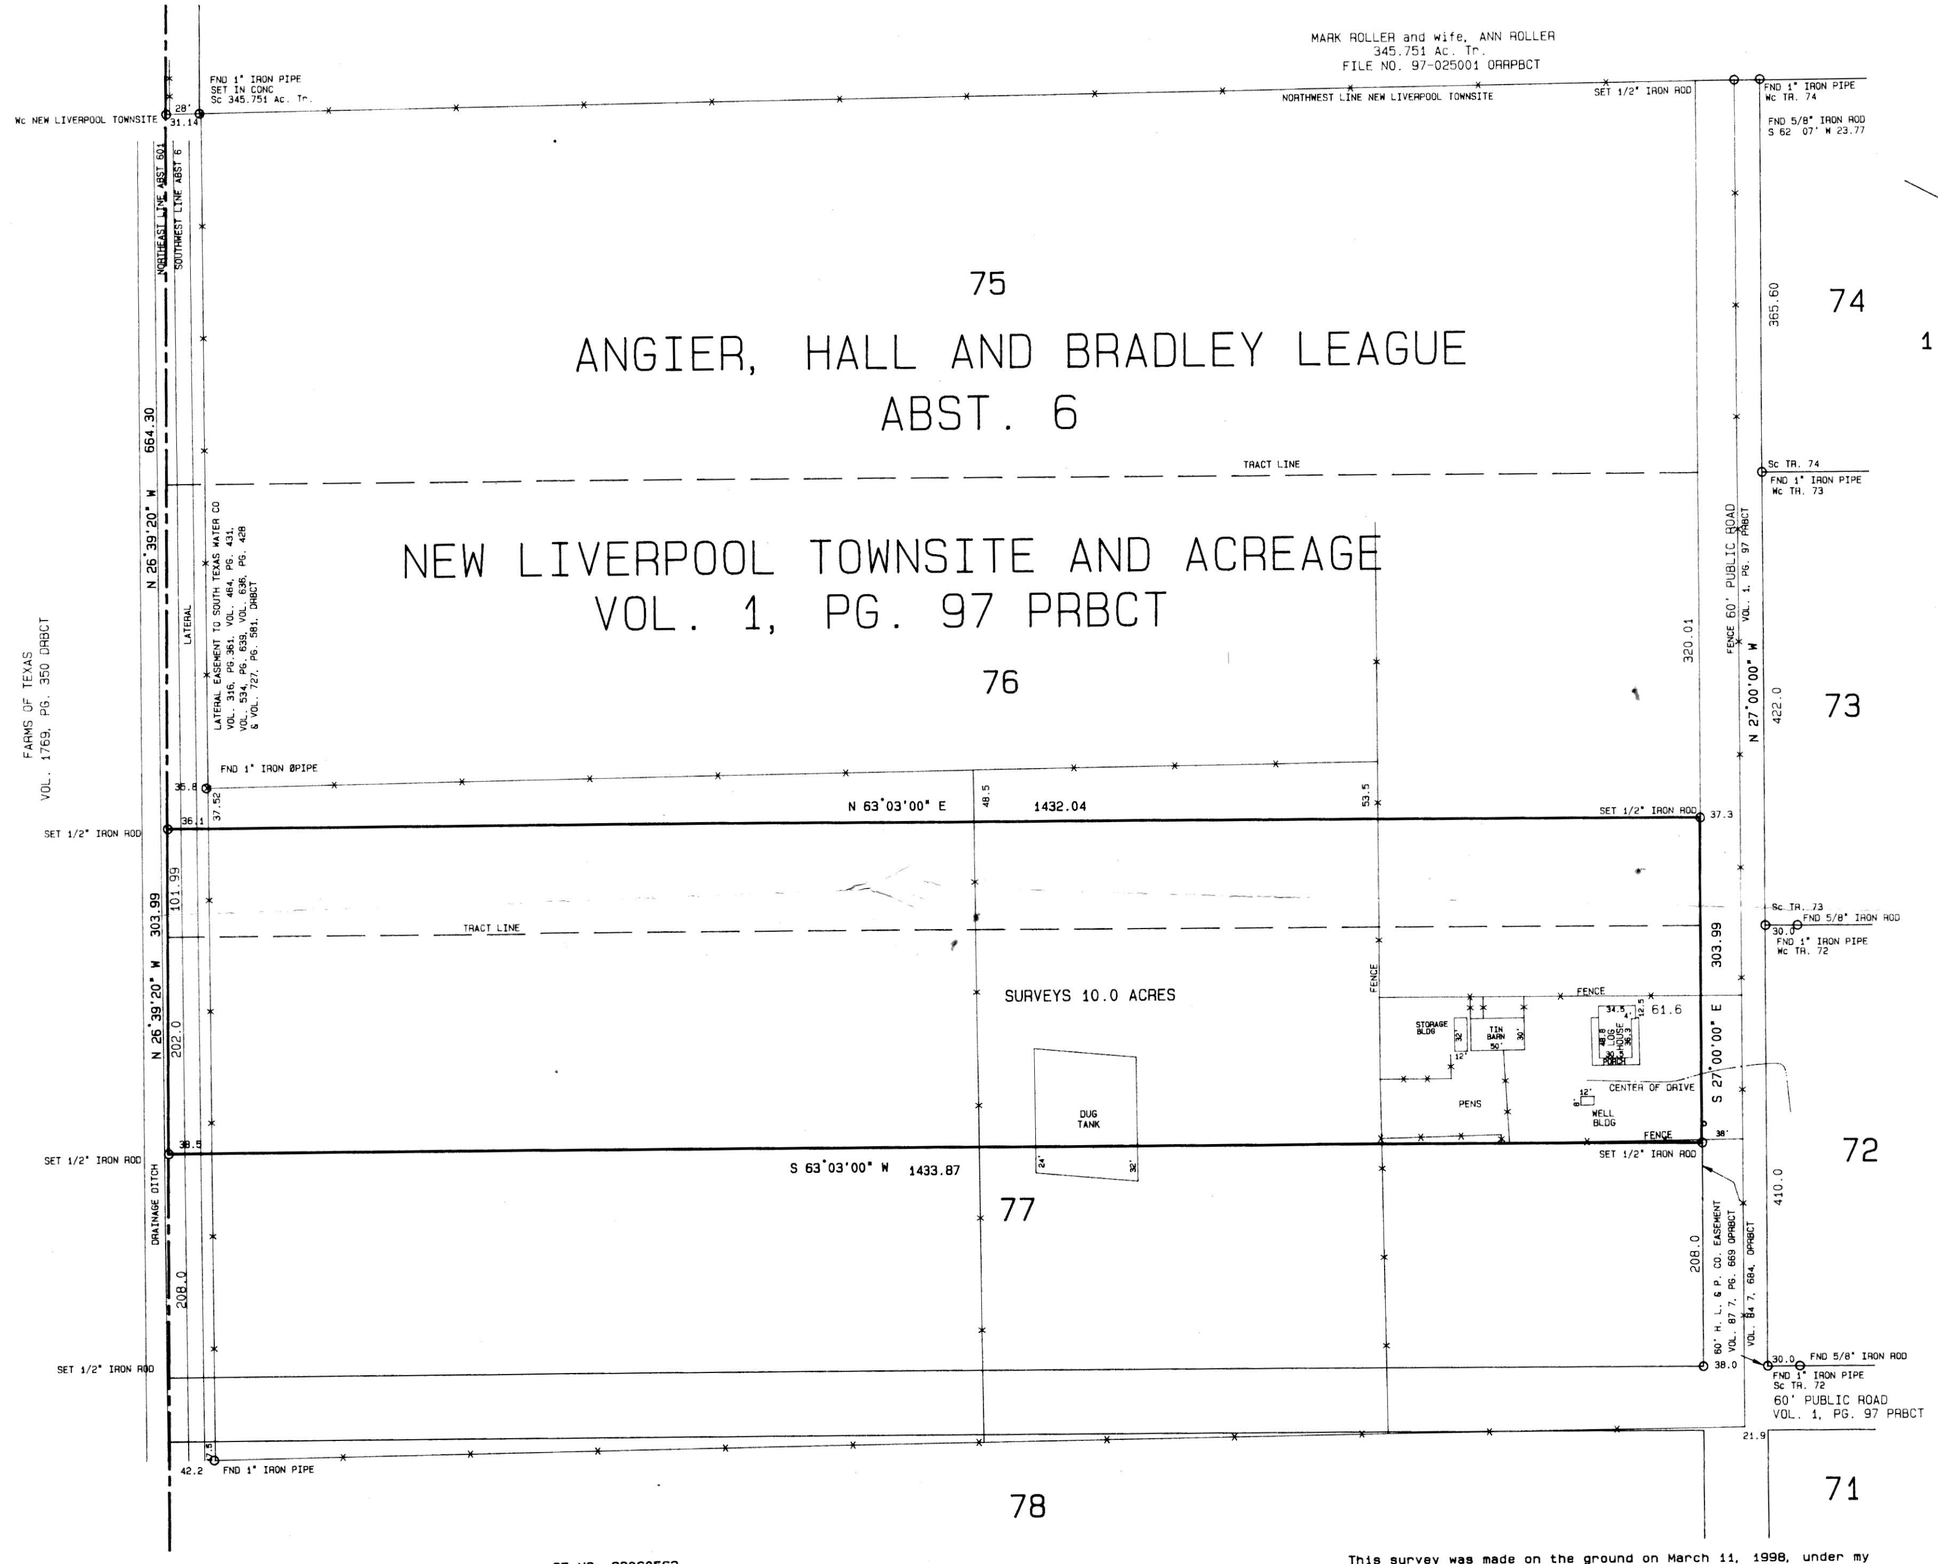

NOTE: Said tract of land is located in Zone "X" according to FIRM Flood Insurance Rate Map for Brazoria County, Texas and Incorporated Areas, Community Map Number 48039C0295 H, Effective Date: June 5, 1989.

GF NO. 98060563
BRAZORIA COUNTY ABSTRACT COMPANY

SURVEY MAP SHOWING BOUNDARIES AND IMPROVEMENTS ON 10.0 ACRES OF LAND, OUT OF TRACT'S 76 AND 77, NEW LIVERPOOL TOWNSITE AND ACREAGE, ACCORDING TO THE MAP OR PLAT THEREOF RECORDED IN VOLUME 1, PAGE 97, PLAT RECORDS, BRAZORIA COUNTY, TEXAS, SITUATED IN THE ANGIER, HALL AND BRADLEY LEAGUE, ABSTRACT 6, BRAZORIA COUNTY, TEXAS.

STATE OF TEXAS
REGISTERED
FREDDY A. GORMLY
1918
PROFESSIONAL
LAND SURVEYOR

This survey was made on the ground on March 11, 1998, under my supervision and conforms to the Texas Professional Land Surveying Practices Act and the General Rules of Procedures and Practices of the Texas Board of Professional Land Surveying, as revised September 1995.

Freddy A. Gormly, Registered Professional Land Surveyor No. 1918
P. O. Box 862, Alvin, Texas 77512-0862 Phone (281) 331-0883

Source of bearing based along the southwest line of Tract's 72, 73 & 74.
Metes and Bounds attached hereto.

BK. 98-1 PG. 16 - 19

J98-138