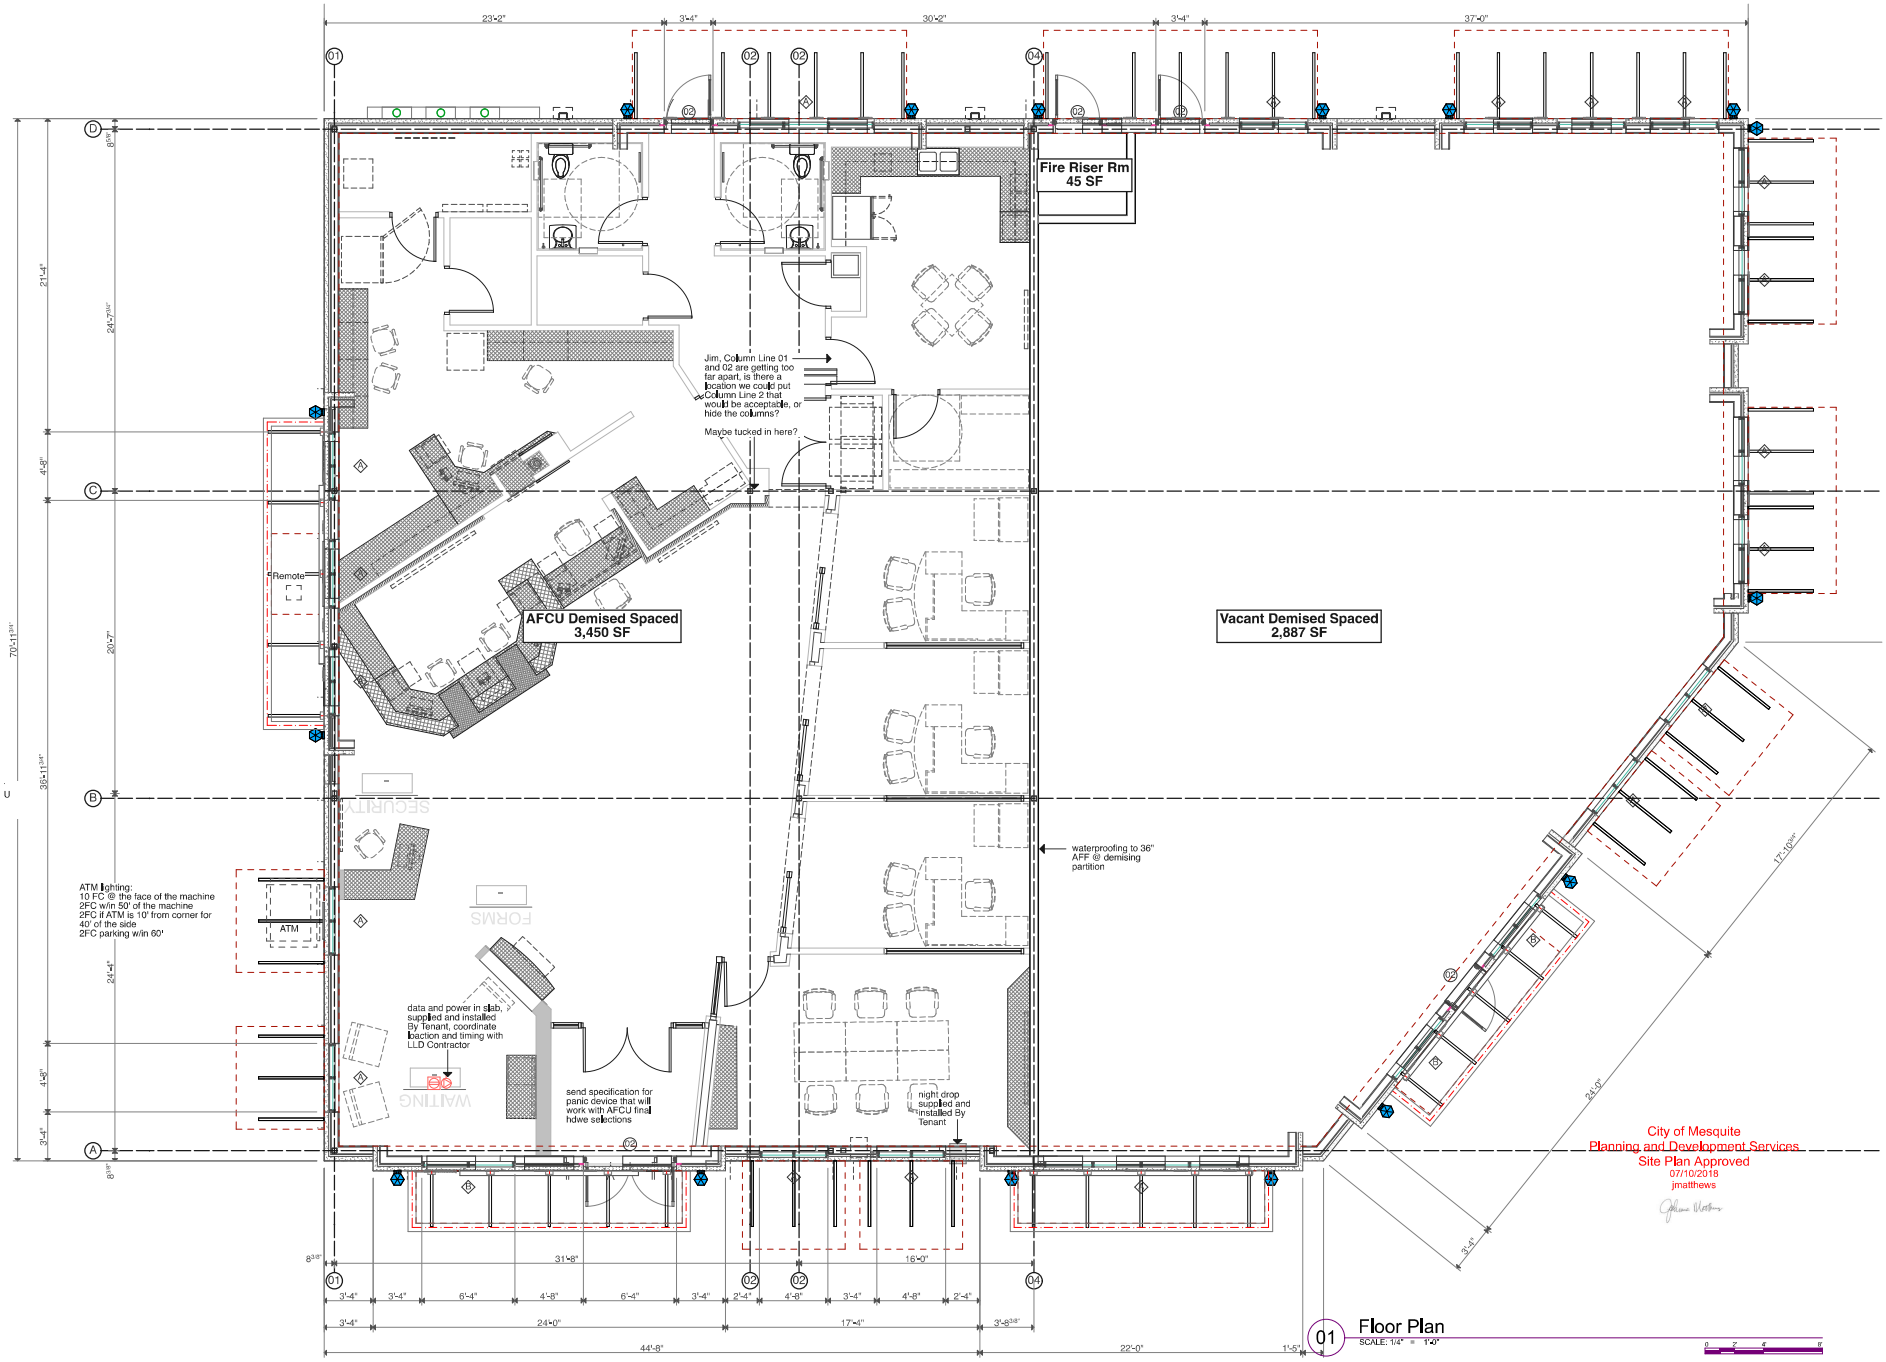

01 Floor Plan
SCALE: 1/4" = 1'-0"

Duane Meyers Architect
560 PR 2422
Uncertain, TX 75661
903.384.4040
www.duanemeyers.com
dmeyersinfo@gmail.com

Ceilo Mesquite

2151 & 2171 North Beltline Road Mesquite, TX

Revisions

This document is released for the purpose of interim review under the authority of Duane Meyers Architect registration no. 8599 in the State of Texas and is not to be used for construction, bidding or permitting.

A2.01

25 June 2018