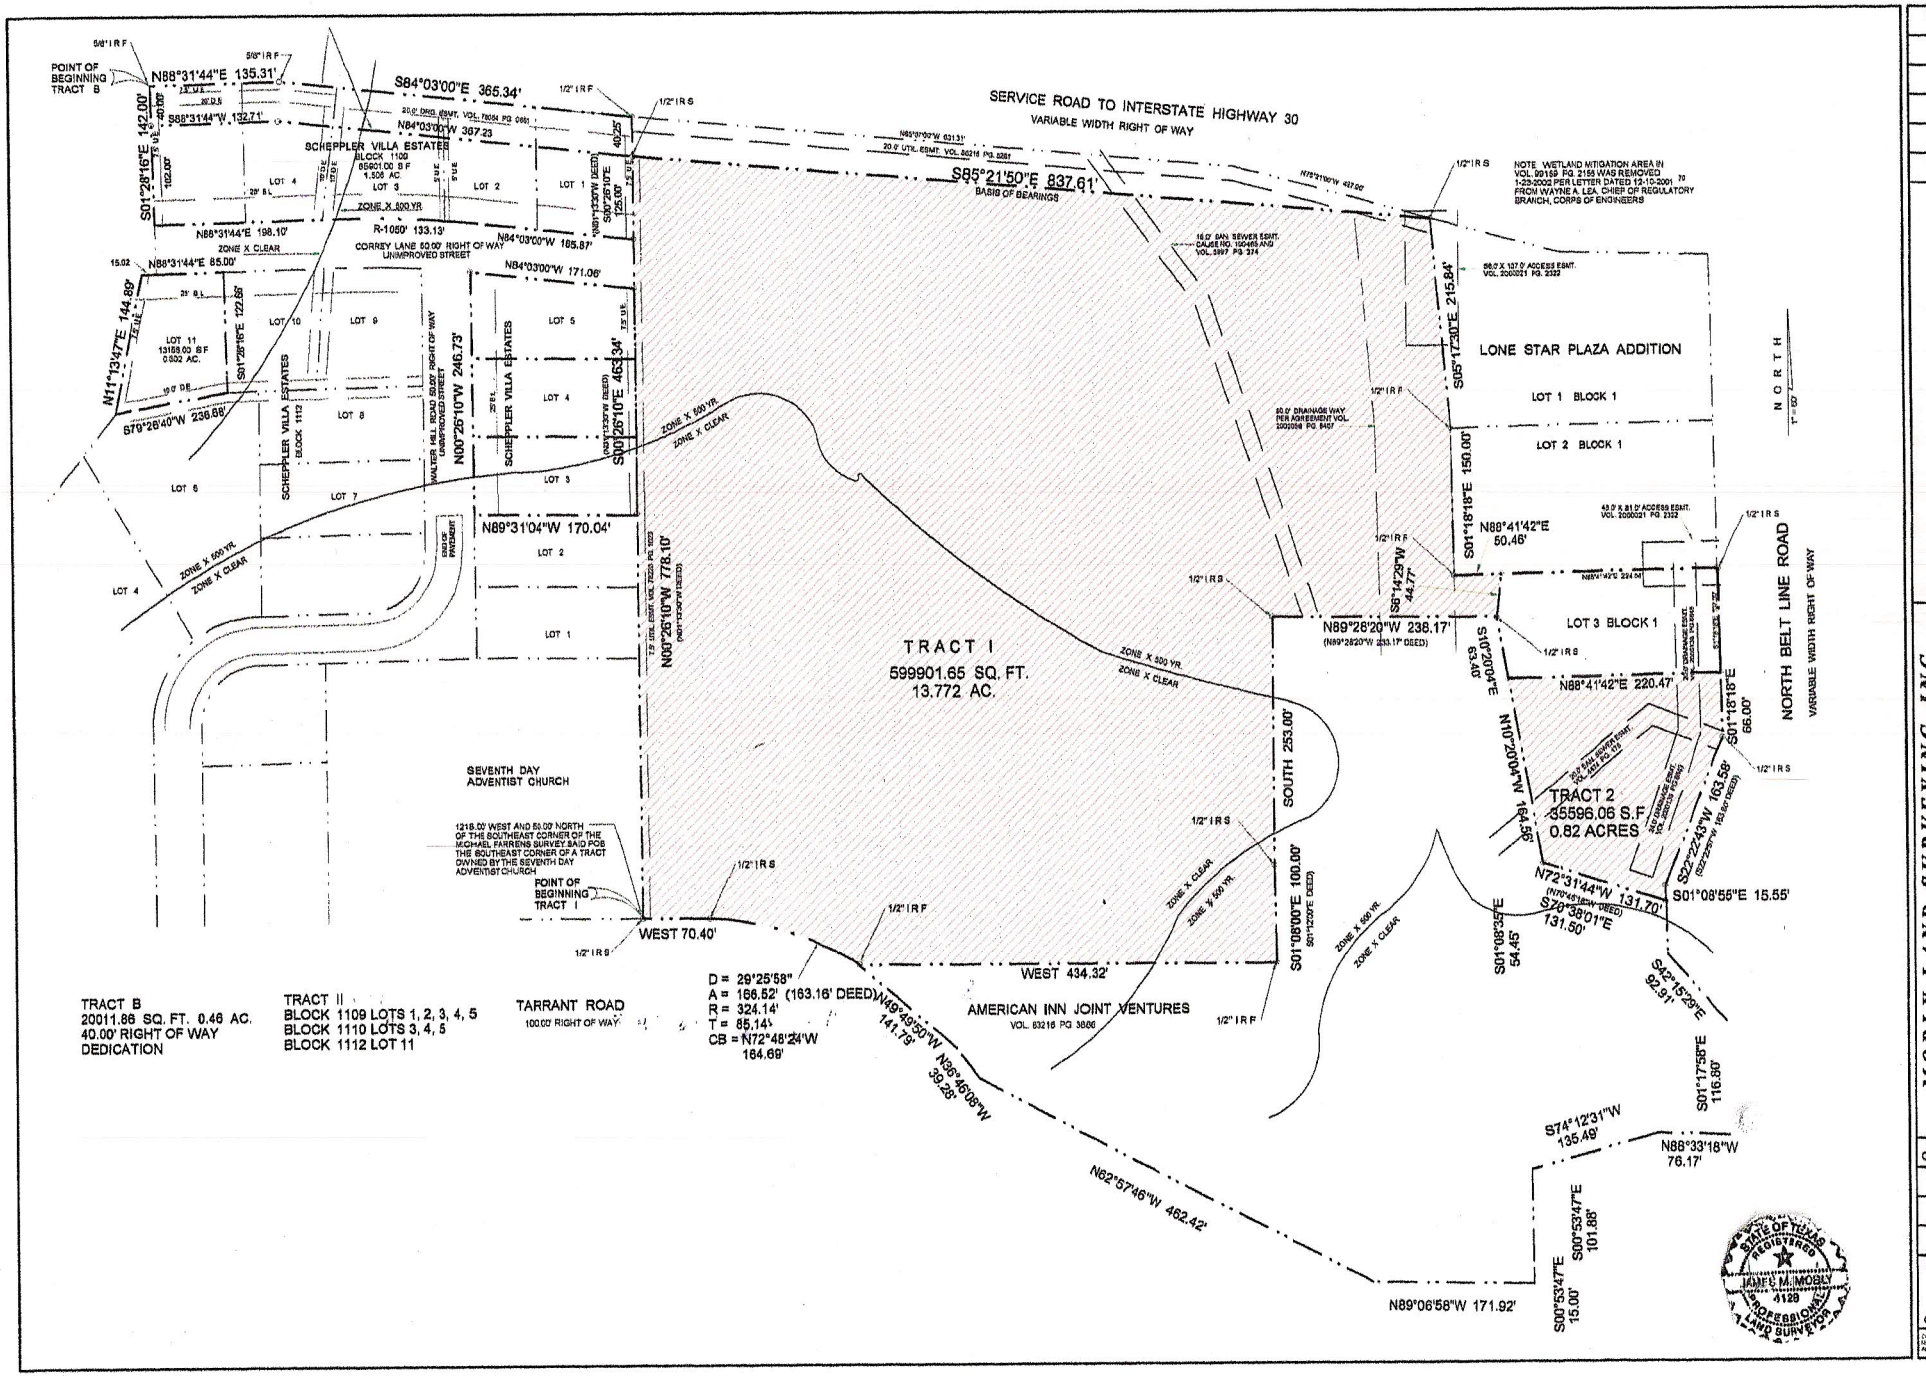


TRACT B
20011.86 SQ. FT. 0.46 AC.
40.00' RIGHT OF WAY
DEDICATION

TRACT II
BLOCK 1109 LOTS 1, 2, 3, 4, 5
BLOCK 1110 LOTS 3, 4, 5
BLOCK 1112 LOT 11

TARRANT ROAD
100.00' RIGHT OF WAY

REVISIONS

**MOBLY LAND SURVEYING, INC.**
112 N.E. 4TH STREET
GRAND PRAIRIE, TX 75050
972-262-1300
JAMES M. MOBLY RPLS 4128

| | |
|---|---|
| GF NUMBER | GP04-299150 |
| SCALE | 1" = 60' |
| DATE | 07/12/2004 |
| FILE NUMER | 04-0863 |
| SHEET NUMBER | 1 OF 2 SHEETS |

COPYRIGHT 2003-2004
MOBLY LAND SURVEYING, INC.
ALL RIGHTS RESERVED

STATE OF TEXAS REGISTERED JAMES M. MOBLY 4129 PROFESSIONAL LAND SURVEYOR