Chang 917-557-3446

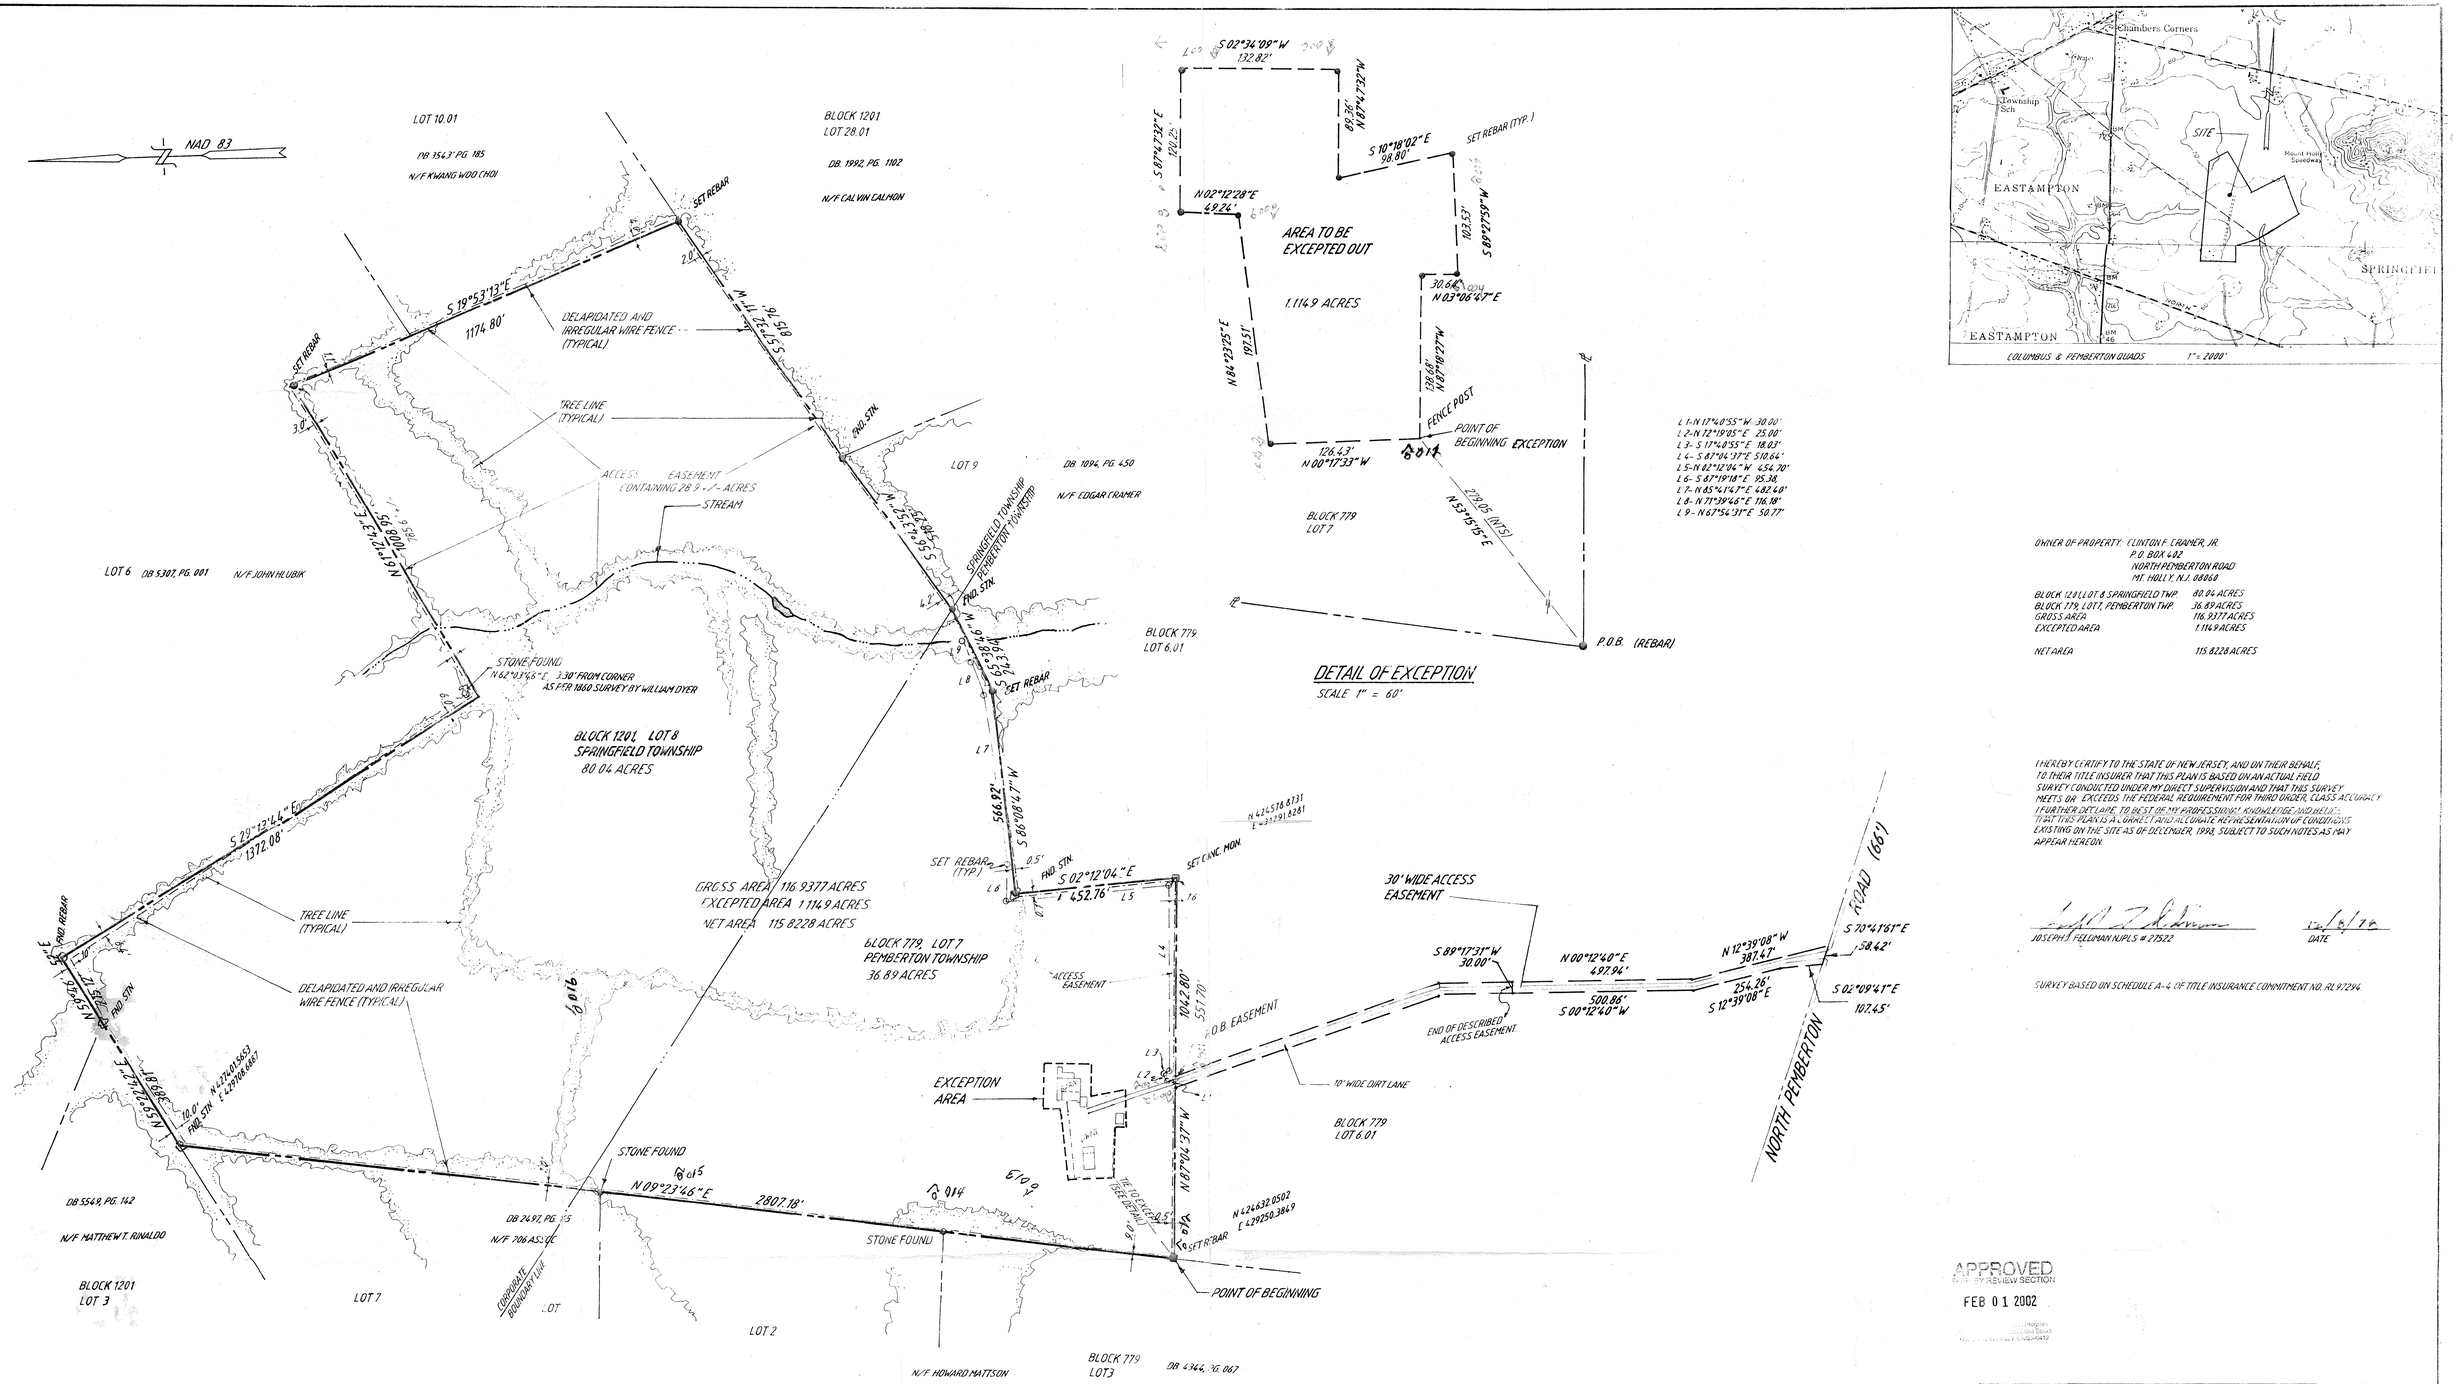
NAD 83
LOT 10.01
DB 3543 PG 185
N/F KWANG WOO CHOI
BLOCK 1201
LOT 28.01
DB 1992, PG. 1102
N/F CALVIN CALMON
SET REBAR
S 19°53'13"E
1174.80'
DELAPIDATED AND IRREGULAR WIRE FENCE (TYPICAL)
TREE LINE (TYPICAL)
ACCESS EASEMENT CONTAINING 28.9 +/- ACRES
STREAM
FND. STN.
LOT 9
DB 1094 PG 450
N/F EDGAR CRAMER
SPRINGFIELD TOWNSHIP
PEMBERTON TOWNSHIP
LOT 6 DB 5307 PG 001 N/F JOHN HLUBIK
N 61°42'42"E
1400.95'
STONE FOUND
N 62°03'58"E 3.30' FROM CORNER AS PER 1860 SURVEY BY WILLIAM DYER
BLOCK 1201 LOT 8
SPRINGFIELD TOWNSHIP
80.04 ACRES
BLOCK 779
LOT 6.01
S 20°13'44"E
1372.08'
TREE LINE (TYPICAL)
DELAPIDATED AND IRREGULAR WIRE FENCE (TYPICAL)
GROSS AREA 116.9377 ACRES
EXCEPTED AREA 1.1149 ACRES
NET AREA 115.8228 ACRES
BLOCK 779, LOT 7
PEMBERTON TOWNSHIP
36.89 ACRES
SET REBAR (TYP.)
S 02°12'04"E
452.76'
SET CONC. MON.
ACCESS EASEMENT
1042.80'
S 57°19'
N 45°29'
N 24°01'56"E
N 24°01'56"E
N 24°01'56"E