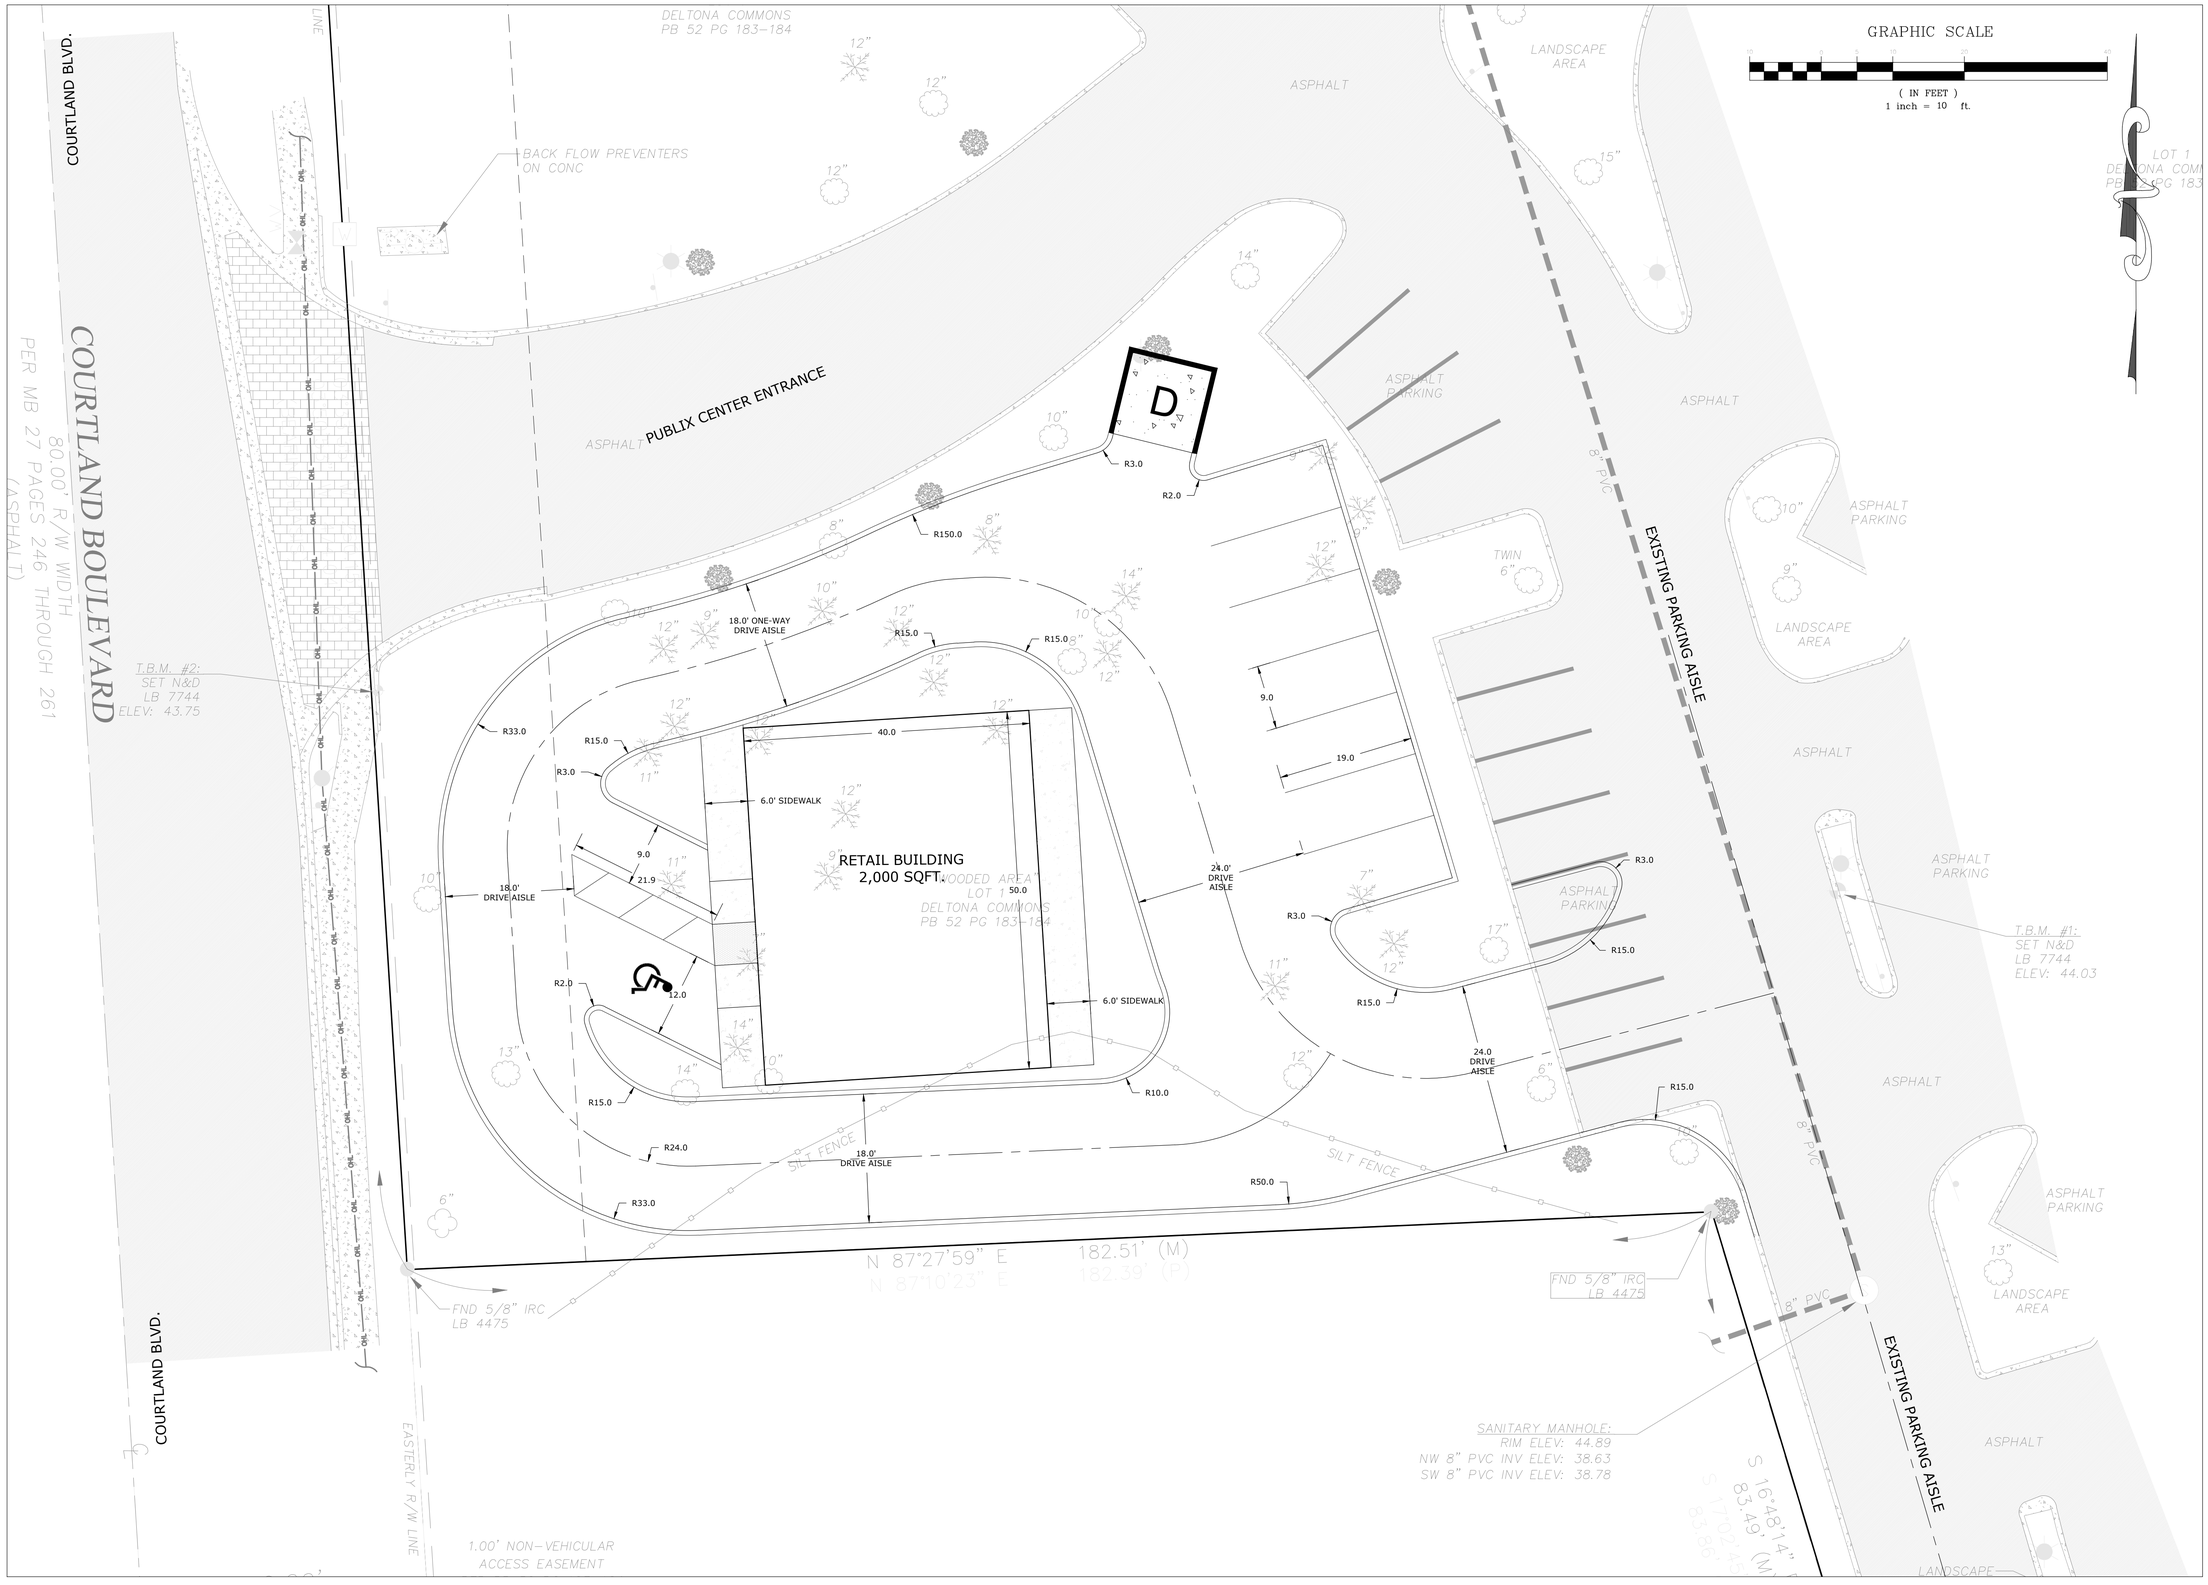

G L SUMMITT
ENGINEERING INC
Office: Lake Mary
3667 Simonton Place
Lake Mary, Florida 32746
phone: 407-323-0705
fax: 407-992-8650
www.GLSeng.com

###########
###########
#########
######
######

###########
###########
##########

##########

##########
#######

##########

Plans not valid unless Signed, Dated and Sealed below.

GEOFFREY L. SUMMITT, P.E.
FL Registration #58775
Certificate of Authorization #29665
Date: ##########

Revisions

NO.	DATE	DESCRIPTION
1	#####	##########################
2	#####	##########################
3	#####	##########################
4	#####	
5	#####	
6	#####	
7	#####	
8	#####	
9	#####	
10	#####	

SHEET NUMBER

OF