


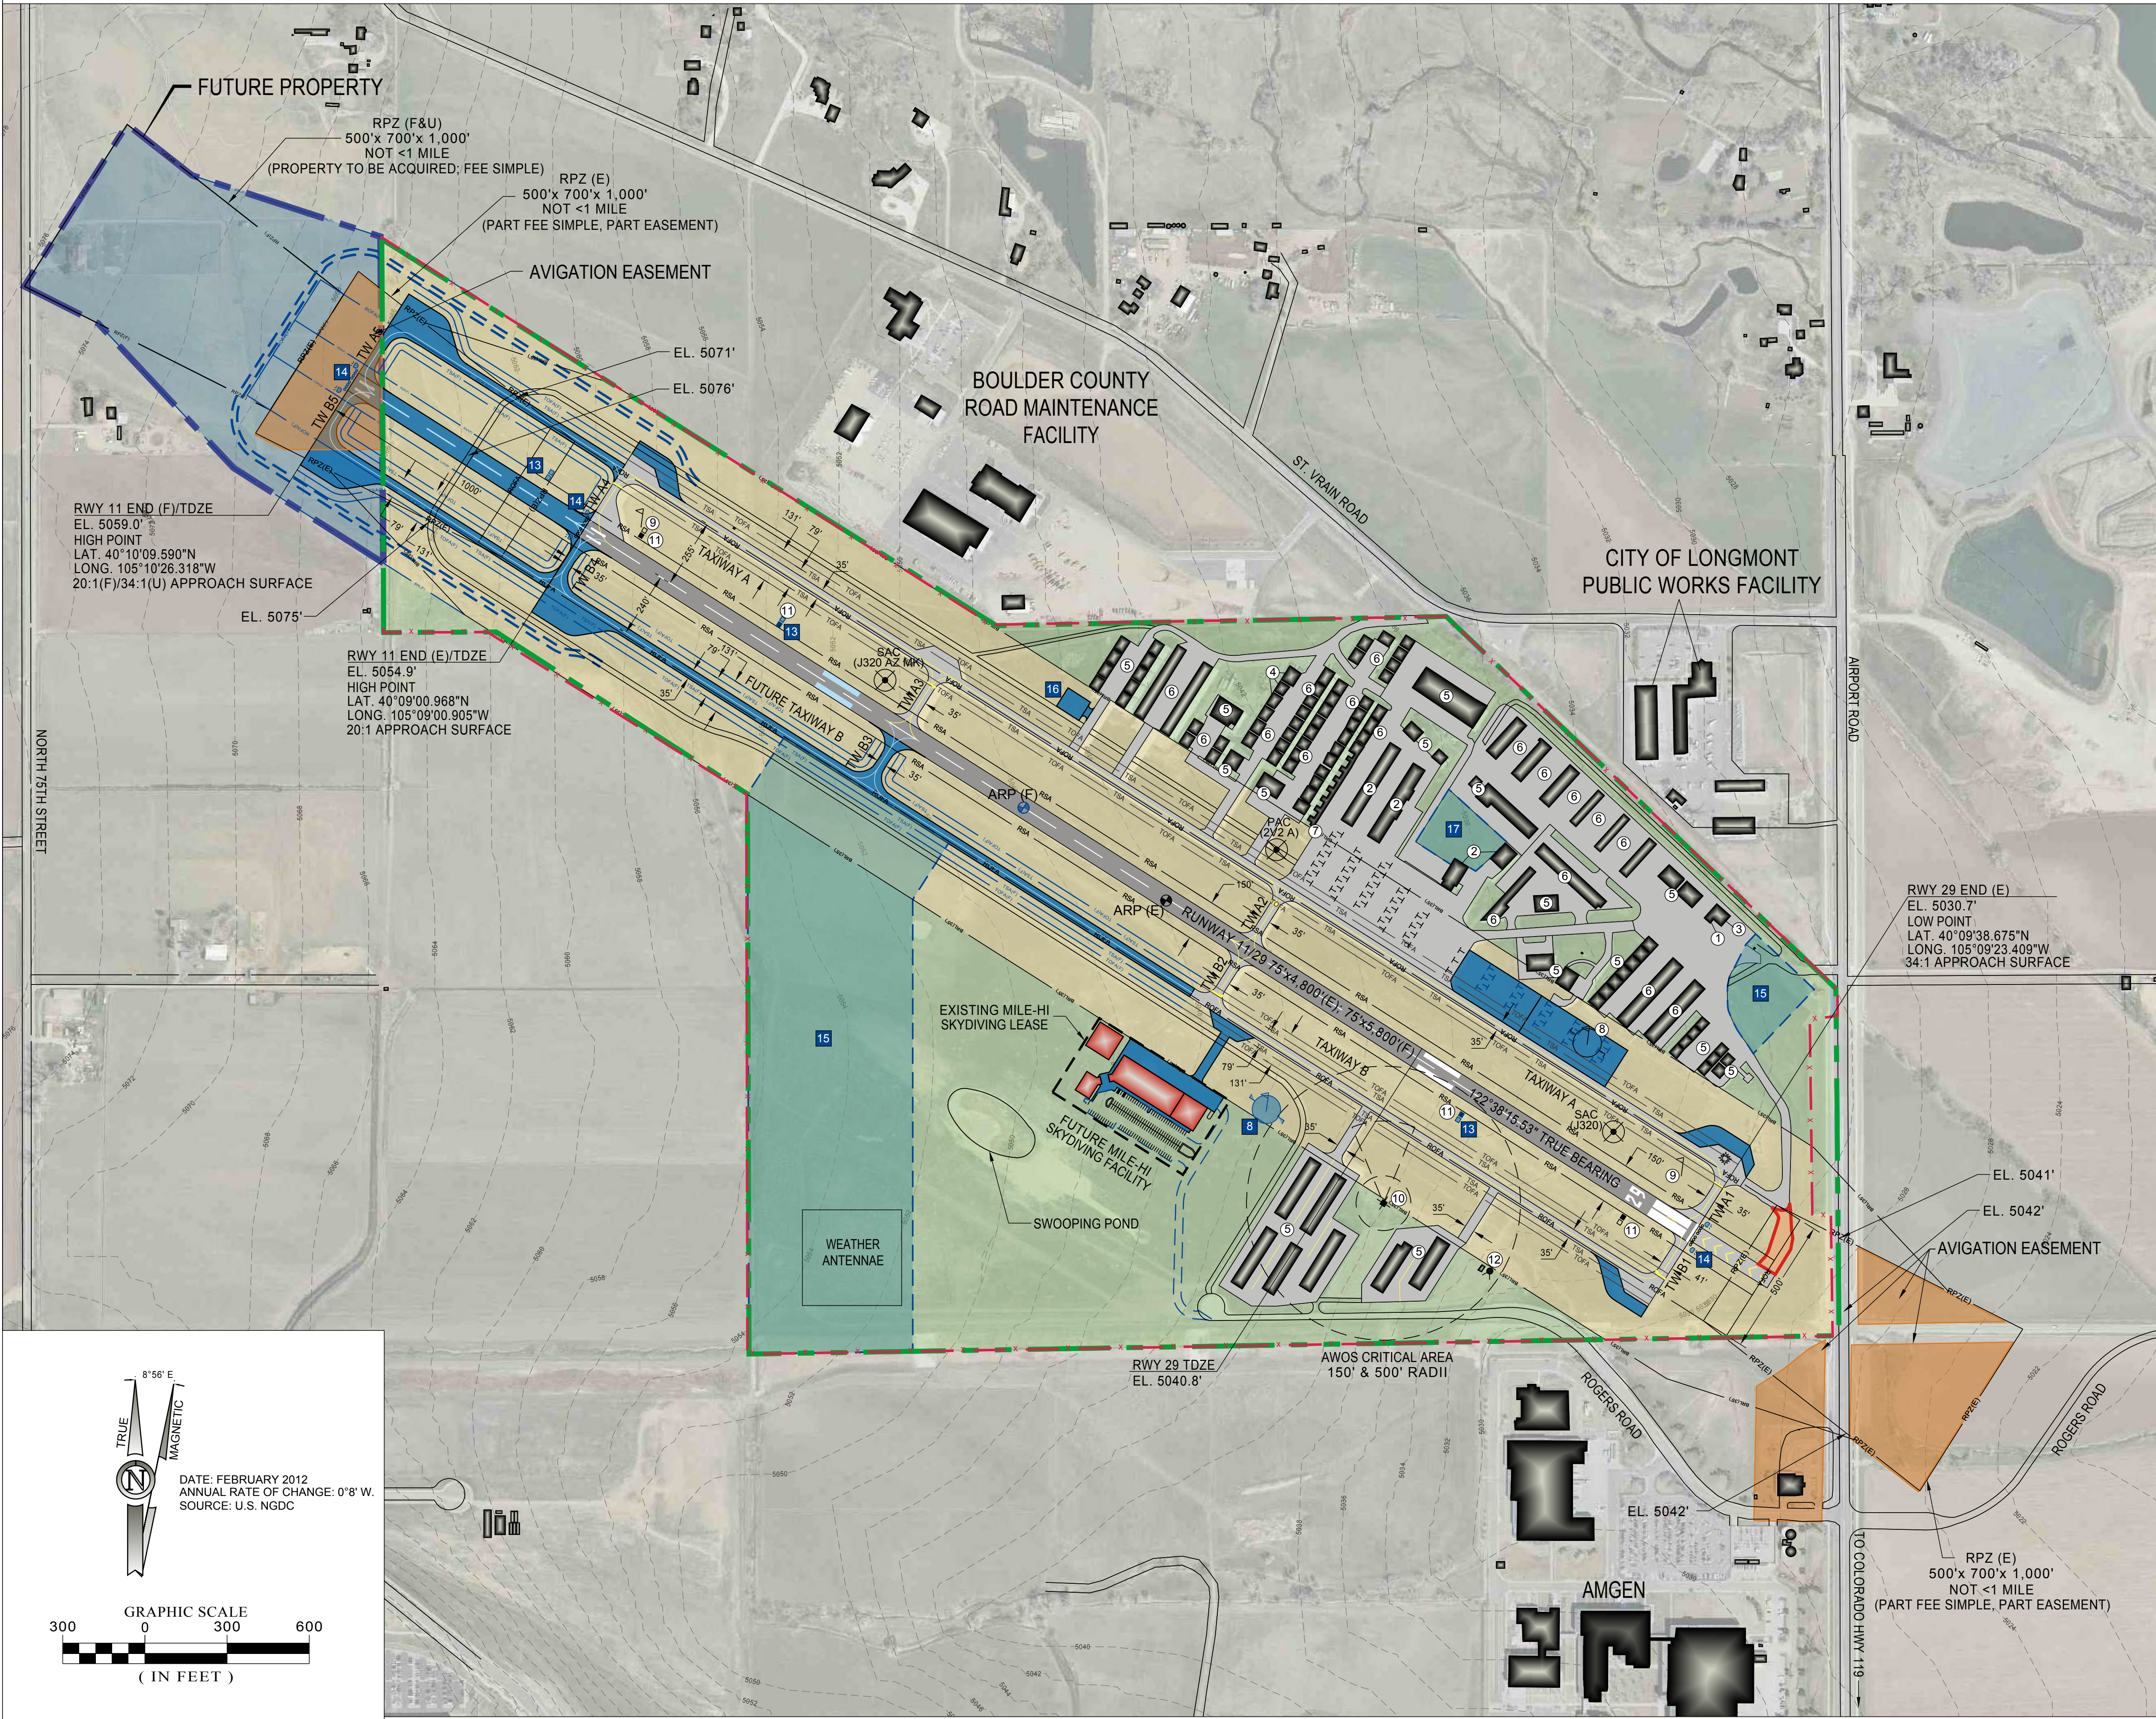

DRAWING LEGEND		
EXISTING	ITEM	FUTURE
	AIRPORT PROPERTY BOUNDARY	
	AVIGATION EASEMENT	
	GROUND CONTOUR	
	PERIMETER FENCE	
	ROAD	
	RUNWAY PROTECTION ZONE (RPZ)	
	RUNWAY SAFETY AREA (RSA)	
	OBJECT FREE AREA (OFA)	
	OBJECT FREE ZONE (OFZ)	
	BUILDINGS	
	BUILDING RESTRICTION LINE (BRL)	
	AIRPORT REFERENCE POINT	
	AIRPORT SURVEY CONTROL POINT	
	AIRFIELD AREA	
	AIRFIELD PAVEMENT	
	REMOVE PAVEMENT	
	AREA OF FUTURE DEVELOPMENT	
	WIND ROSE	
	AWOS CRITICAL AREA	
	VASI	
	PAPI	
	REIL	
	THRESHOLD LIGHTS	
	WINDCONE	
	AWOS	
	ROTATING BEACON	

AIRPORT FACILITIES LIST		
EXISTING	ITEM	FUTURE
①	AIRPORT OFFICE	
②	AIR WEST FLIGHT CENTER (FBO)	
③	TWIN PEAKS AVIATION	
④	MILE-HI SKYDIVING	
⑤	BOX HANGARS	
⑥	T-HANGARS	
⑦	BT ENTERPRISES PORT-A-PORTS	
⑧	SEGMENTED CIRCLE AND WIND CONE	⑧
⑨	WINDCONE	
⑩	AWOS	
⑪	VASI	
⑫	ROTATING BEACON	
	PAPI	⑬
	REIL	⑭
	HANGAR DEVELOPMENT	⑮
	AIRCRAFT/EQUIPMENT WASH PAD	⑯
	GENERAL AVIATION FLIGHT CENTER	⑰

NOTES:
1. NO OBSTACLE CLEARANCE SURFACE (OCS) PENETRATIONS
2. REFER TO SHEET 3 FOR NOTES
3. REFER TO SHEET 4 AND 5 FOR TERMINAL AREA
4. REFER TO SHEET 6 FOR DETAILS RELATED TO 14 CFR PART 77 SURFACES

FAA APPROVAL

SUBJECT TO LETTER DATED: _____

FEDERAL AVIATION ADMINISTRATION
DENVER AIRPORTS DISTRICT OFFICE

DATED: _____

CASE NO: _____

SPONSOR APPROVAL

ACCEPTED: CITY OF LONGMONT

DATE _____