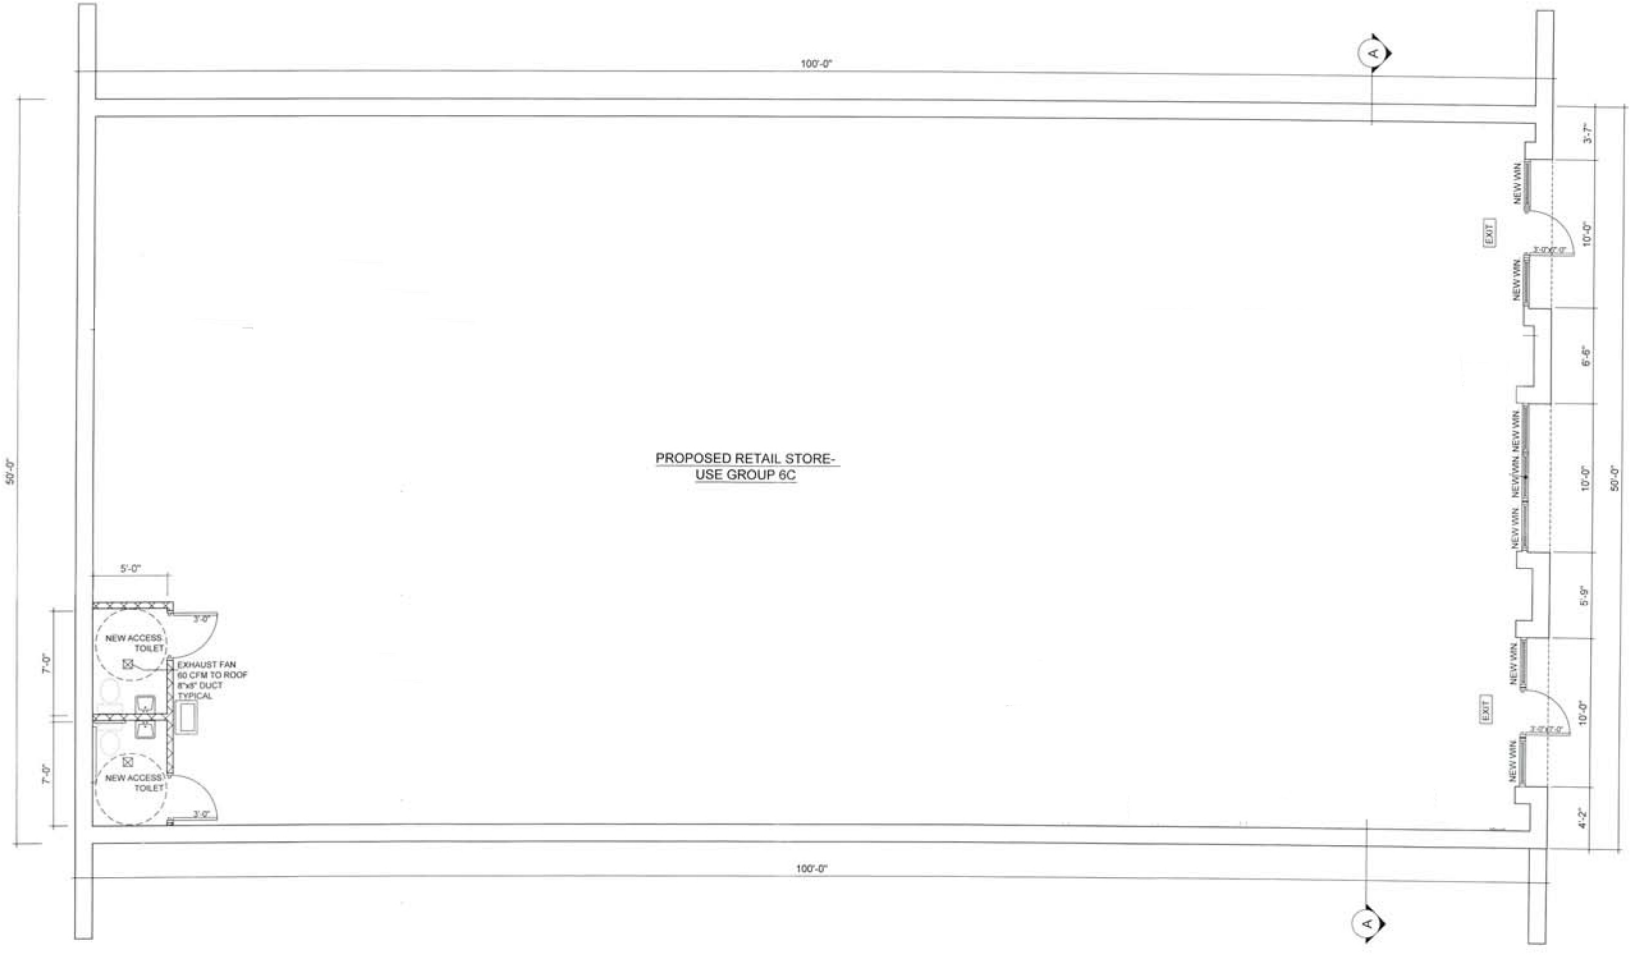

FIRST FLOOR PLAN

SCALE: 1/4" = 1'-0"

PROJECT

2184 JEROME AVE.,
BRONX, NY 10453

TITLE

FLOOR PLAN

MEMBER
A.I.A.

A-002.00

SHEET 2 of 3