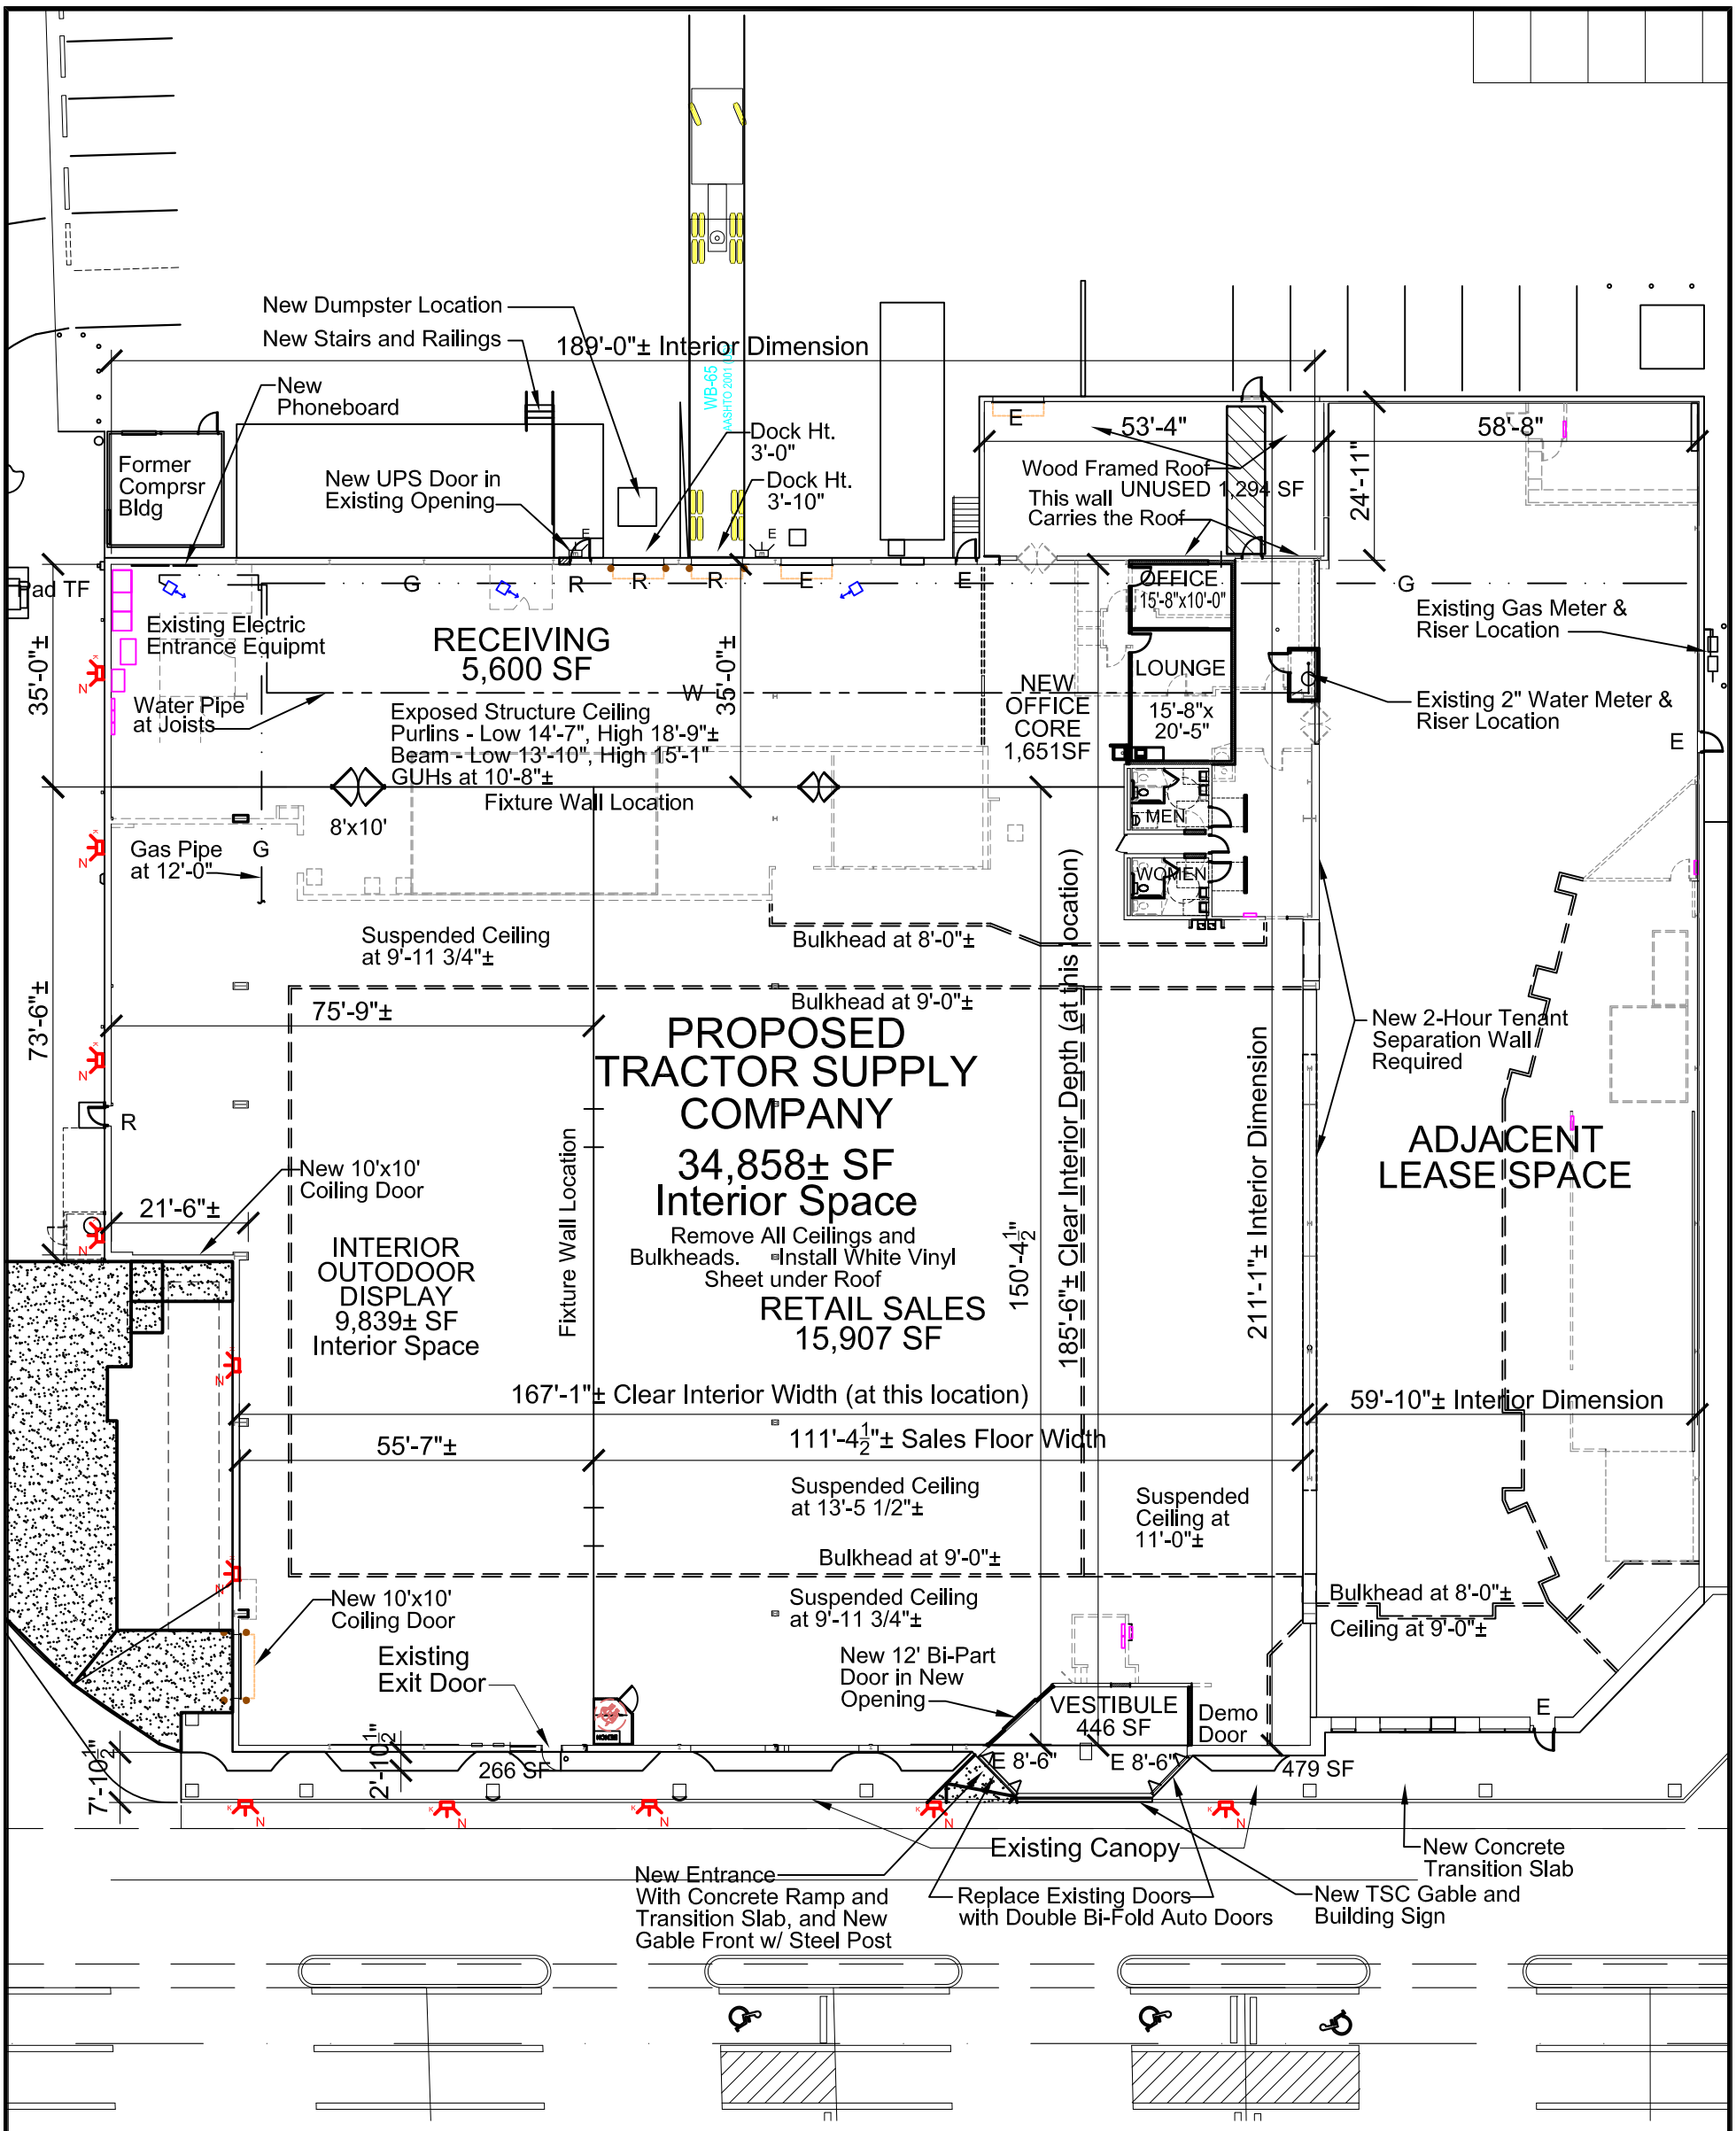

TSC INTERIOR AREA	
Vestibule	446SF
Retail Sales	15,907
IOD	9,839
Office Core	1,651
Receiving	5,600
Unused Area	1,294
Walls	121
Total Area	34,858SF

FLOOR PLAN

No Scale

FORMER SHURFINE GROCERY STORE

Metal Building w/ some CMU

Exterior Walls - Metal Roof

Project North

FLOOR PLAN

DRAWING 2

DATE 07 SEP. 2015

COM 13-16

TSC TRACTOR SUPPLY Co

RETROFIT STORE PLANNING FOR
TRACTOR SUPPLY Co.
STORE #_____
4724 Penn Avenue – ShurFine Grocery
Sinking Spring, Pennsylvania 19608

Markham D. Sallade A.I.A.
Architect
1028 Elm Street, Saint Albans, WV 25177 304-543-5076
Registration #'s: WV 2302 PA RA-016128-B NY 27570 ME ARC3778