Plat Cabinet K Slide 13-2

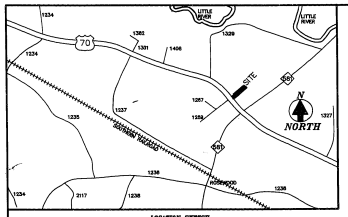

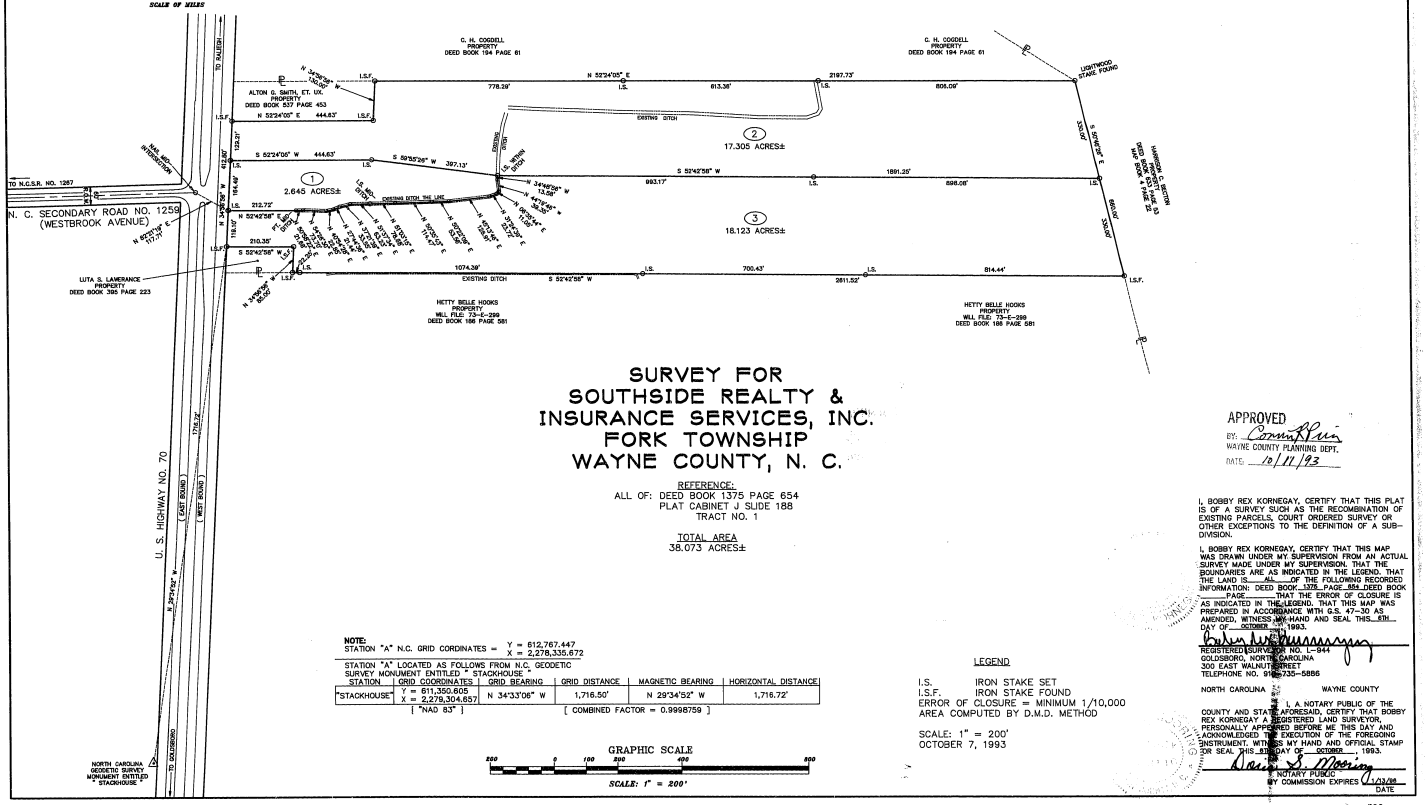

SURVEY FOR SOUTHSIDE REALTY & INSURANCE SERVICES, INC. FORK TOWNSHIP WAYNE COUNTY, N. C.

REFERENCE:
ALL OF: DEED BOOK 1375 PAGE 654
PLAT CABINET J SLIDE 188
TRACT NO. 1

TOTAL AREA
38.073 ACRES±

NOTE:
STATION "A" N.C. GRID CORDINATES = Y = 612,767.447
X = 2,278,335.672

STATION "A" LOCATED AS FOLLOWS FROM N.C. GEODETIC SURVEY MONUMENT ENTITLED " STACKHOUSE "

STATION	GRID COORDINATES	GRID BEARING	GRID DISTANCE	MAGNETIC BEARING	HORIZONTAL DISTANCE
"STACKHOUSE"	Y = 611,350.605 X = 2,279,304.657	N 34°33'06" W	1,716.50'	N 29°34'52" W	1,716.72'
["NAD 83"]			[COMBINED FACTOR = 0.9998759]		

GRAPHIC SCALE
200 0 100 200 400 600
SCALE: 1" = 200'

LEGEND
I.S. IRON STAKE SET
I.S.F. IRON STAKE FOUND
ERROR OF CLOSURE = MINIMUM 1/10,000
AREA COMPUTED BY D.M.D. METHOD

SCALE: 1" = 200'
OCTOBER 7, 1993

INDEXED
INDEXED

STATE OF NORTH CAROLINA – WAYNE COUNTY
THE FOREGOING OR ANNEXED CERTIFICATE OF
Doris L Mooring
NOTARY PUBLIC IS CERTIFIED TO BE CORRECT.
THIS INSTRUMENT DULY RECORDED AND VERIFIED,
THIS 12 DAY OF October 1993 AT
11:59 O' CLOCK A M. PLAT CABINET K
SLIDE 13-2.

DEBORAH C. LANE
REGISTER OF DEEDS, WAYNE COUNTY, N.C.

BY Deborah C Lane RD

APPROVED
BY: Connie Rhue
WAYNE COUNTY PLANNING DEPT.
DATE: 10/11/93

I, BOBBY REX KORNEGAY, CERTIFY THAT THIS PLAT IS OF A SURVEY SUCH AS THE RECOMBINATION OF EXISTING PARCELS, COURT ORDERED SURVEY OR OTHER EXCEPTIONS TO THE DEFINITION OF A SUB-DIVISION.

I, BOBBY REX KORNEGAY, CERTIFY THAT THIS MAP WAS DRAWN UNDER MY SUPERVISION FROM AN ACTUAL SURVEY MADE UNDER MY SUPERVISION. THAT THE BOUNDARIES ARE AS INDICATED IN THE LEGEND. THAT THE LAND IS ALL OF THE FOLLOWING RECORDED INFORMATION: DEED BOOK 1375 PAGE 654 DEED BOOK ____ PAGE ____ THAT THE ERROR OF CLOSURE IS AS INDICATED IN THE LEGEND. THAT THIS MAP WAS PREPARED IN ACCORDANCE WITH G.S. 47-30 AS AMENDED. WITNESS MY HAND AND SEAL THIS 6TH DAY OF OCTOBER, 1993.

Bobby Rex Kornegay
REGISTERED SURVEYOR NO. L-944
GOLDSBORO, NORTH CAROLINA
300 EAST WALNUT STREET
TELEPHONE NO. 919-735-5886

NORTH CAROLINA WAYNE COUNTY

I, A NOTARY PUBLIC OF THE COUNTY AND STATE AFORESAID, CERTIFY THAT BOBBY REX KORNEGAY A REGISTERED LAND SURVEYOR, PERSONALLY APPEARED BEFORE ME THIS DAY AND ACKNOWLEDGED THE EXECUTION OF THE FOREGOING INSTRUMENT. WITNESS MY HAND AND OFFICIAL STAMP OR SEAL THIS 8TH DAY OF OCTOBER, 1993.

Doris L. Mooring
NOTARY PUBLIC
MY COMMISSION EXPIRES 1/23/96
DATE

11:59

T.S.B.
930830
058F01