REFERENCES: DEED BOOK 5620 PAGE 268; MAP ENTITLED "NEW JERSEY DEPARTMENT OF TRANSPORTATION, GENERAL PROPERTY PARCEL MAP, ROUTE 35 (1953), SECTION 11, FROM ROUTE U.S. 9 TO MORRISTOWN ROAD, SHOWING EXISTING RIGHT OF WAY AND PARCELS TO BE ACQUIRED IN THE CITY OF SOUTH AMBOY, BOROUGH OF SAYREVILLE AND TOWNSHIP OF MADISON, COUNTY OF MIDDLESEX" DATED 12/1977, LAST REVISED 08/28/1980; BOROUGH OF SAYREVILLE TAX MAPS.

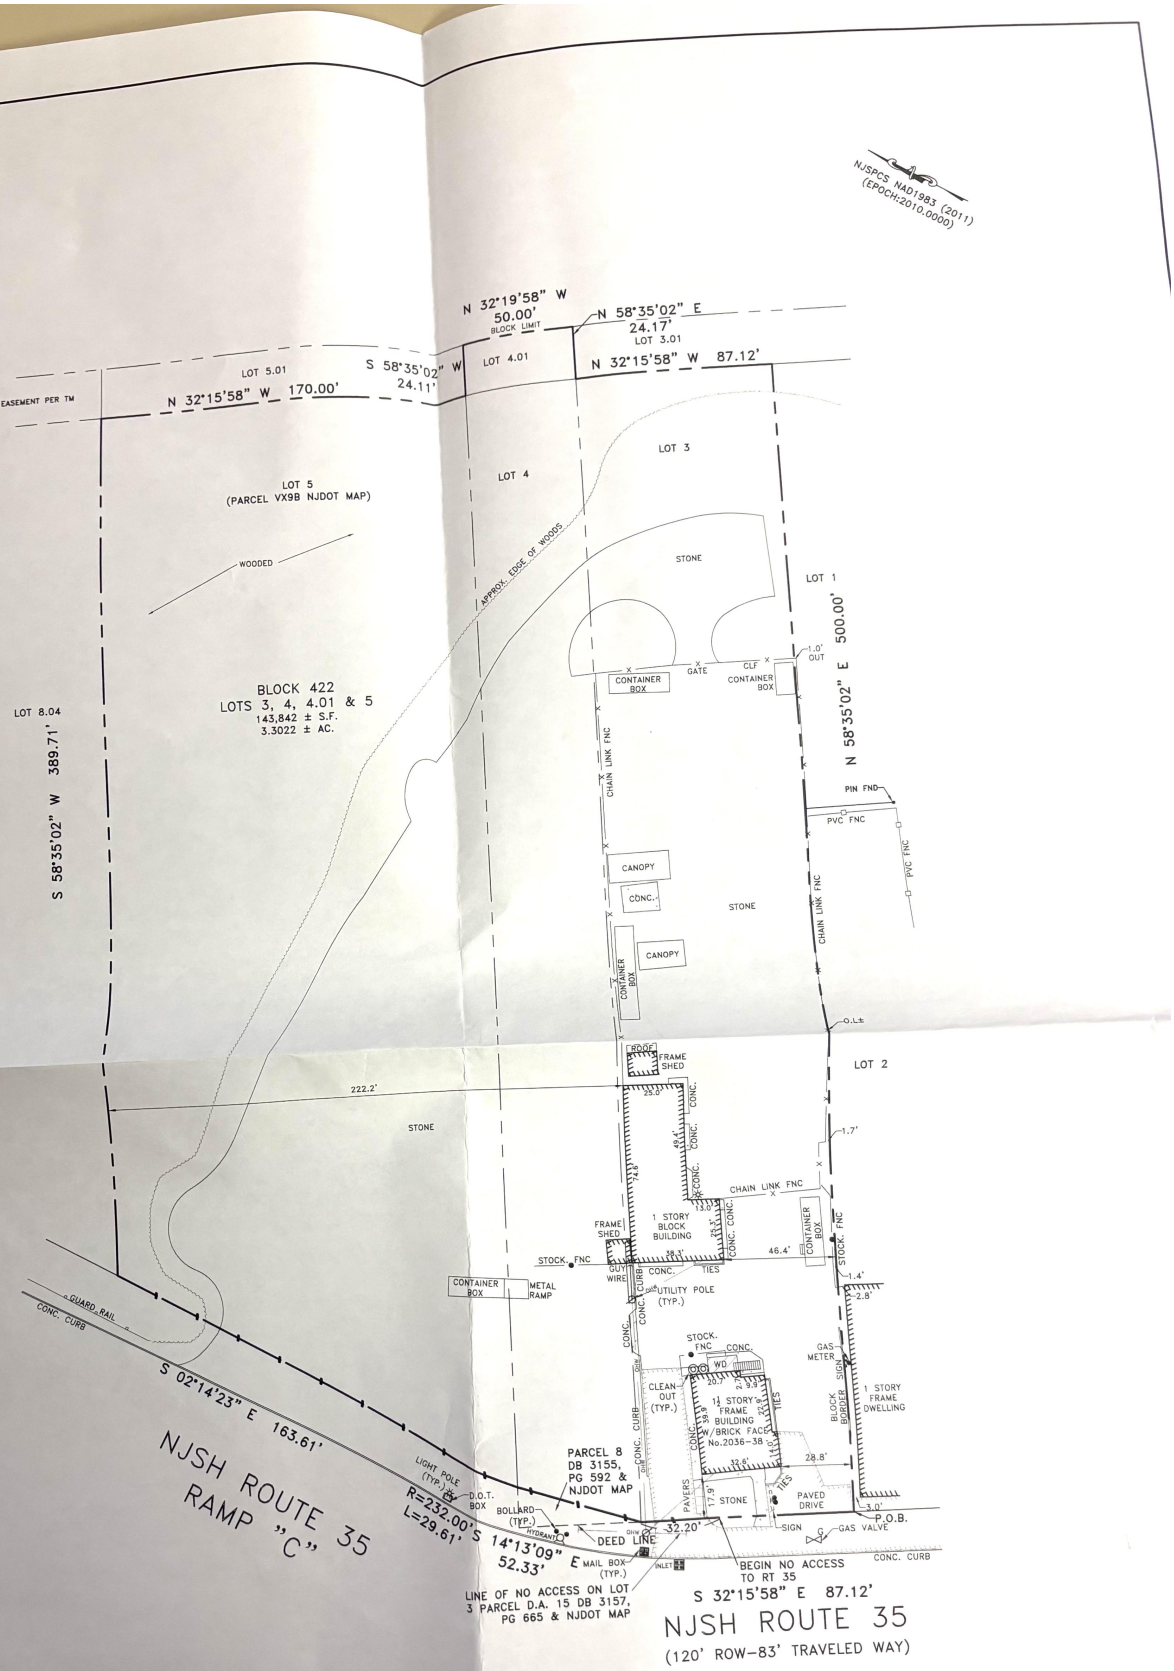

LEGEND

PROPERTY LINE

TAX LOT/ROW LINE

ROW WITH NO ACCESS

NOTES:
1. THIS SURVEY COMPLETED WITHOUT THE BENEFIT OF A TITLE REPORT; THE FINDINGS OF A COMPLETE TITLE REPORT.

0 40 80 120

B

Brunswick Surveying Incorporated
Licensed Professional Land Surveyors
61 Stelton Road Piscataway, New Jersey 08854
Phone(732) 752-0100 Fax(732) 752-0101

PLAN OF SURVEY

2036-38 HIGHWAY 35

THIS WORK PREF
IMMEDIATE S