FILED

FEB 22 2 02 PM '82

WEBB COUNTY, TEXAS
BY _____ DEPUTY

288410

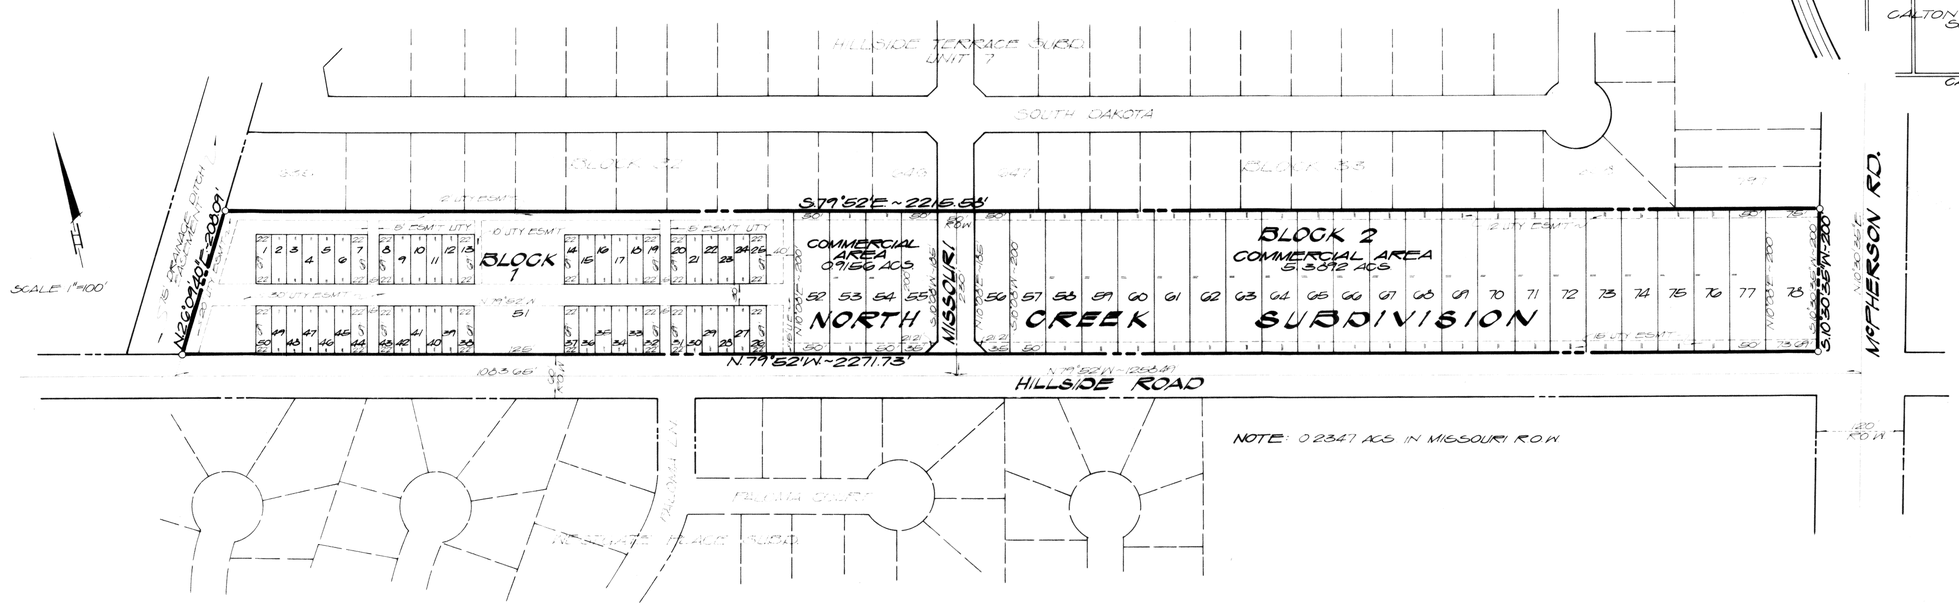

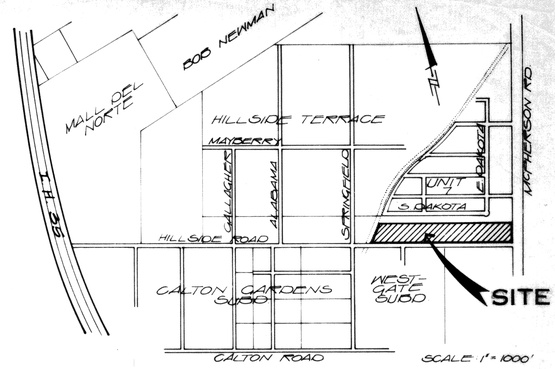

LOCATION MAP

STATE OF TEXAS:
COUNTY OF WEBB:

This is to certify that I, Oscar J. Zuniga, Registered Public Surveyor No. [illegible] Texas, have platted North Creek Subdivision, from an actual survey on the ground made under my supervision and that all block corners and angle points of curves are properly marked with one-half inch diameter iron rods, 18 inches long and this plat correctly represents that survey, same complying with the subdivision ordinance of the City of Laredo, Texas. All block corners will be marked with concrete monuments.

Oscar J. Zuniga 2/9/82
Oscar J. Zuniga, RPS Date
No. 2962

STATE OF TEXAS
COUNTY OF WEBB

I, Henry Flores, Clerk of the County Court of Webb County, Texas do hereby certify that within instrument with its certificate of authorization was filed for registration in my office on [illegible], 1981 at 2:02 o'clock P.M. in Volume 2, Page 4-9 of Plat Records in and for said county.

Witness my hand and seal of office of Laredo, the date last written above.

HENRY FLORES, CLERK COUNTY COURT, WEBB COUNTY — DEPUTY

This is to certify that this plat has been approved by the Planning and Zoning Commission, City of Laredo, County of Webb, Texas on this 18TH day of NOVEMBER, 1981

Larry Vetter — Juan Rangel, Acting Chairman

Amado Escandon 2/19/82
City Engineer Date

Amado Escandon

[illegible]

Oscar J. Zuniga
[illegible] P.E. — [illegible], President

[illegible]

[illegible] 10TH day of FEBRUARY, 1982.

Imelda Prado

[illegible]

[illegible]

ZUNIGA ENGINEERING CO. CONSULTING ENGINEERS
P.O. BOX 1788 LAREDO, TEXAS 78041 100 E. HILLSIDE

PLAT OF NORTH CREEK SUBDIVISION

BEING A 10.3012 ACRE TRACT OF LAND, SURVEY 1019, NORTHERN DIVISION, CITY OF LAREDO, WEBB COUNTY TEXAS
NOV. 1981