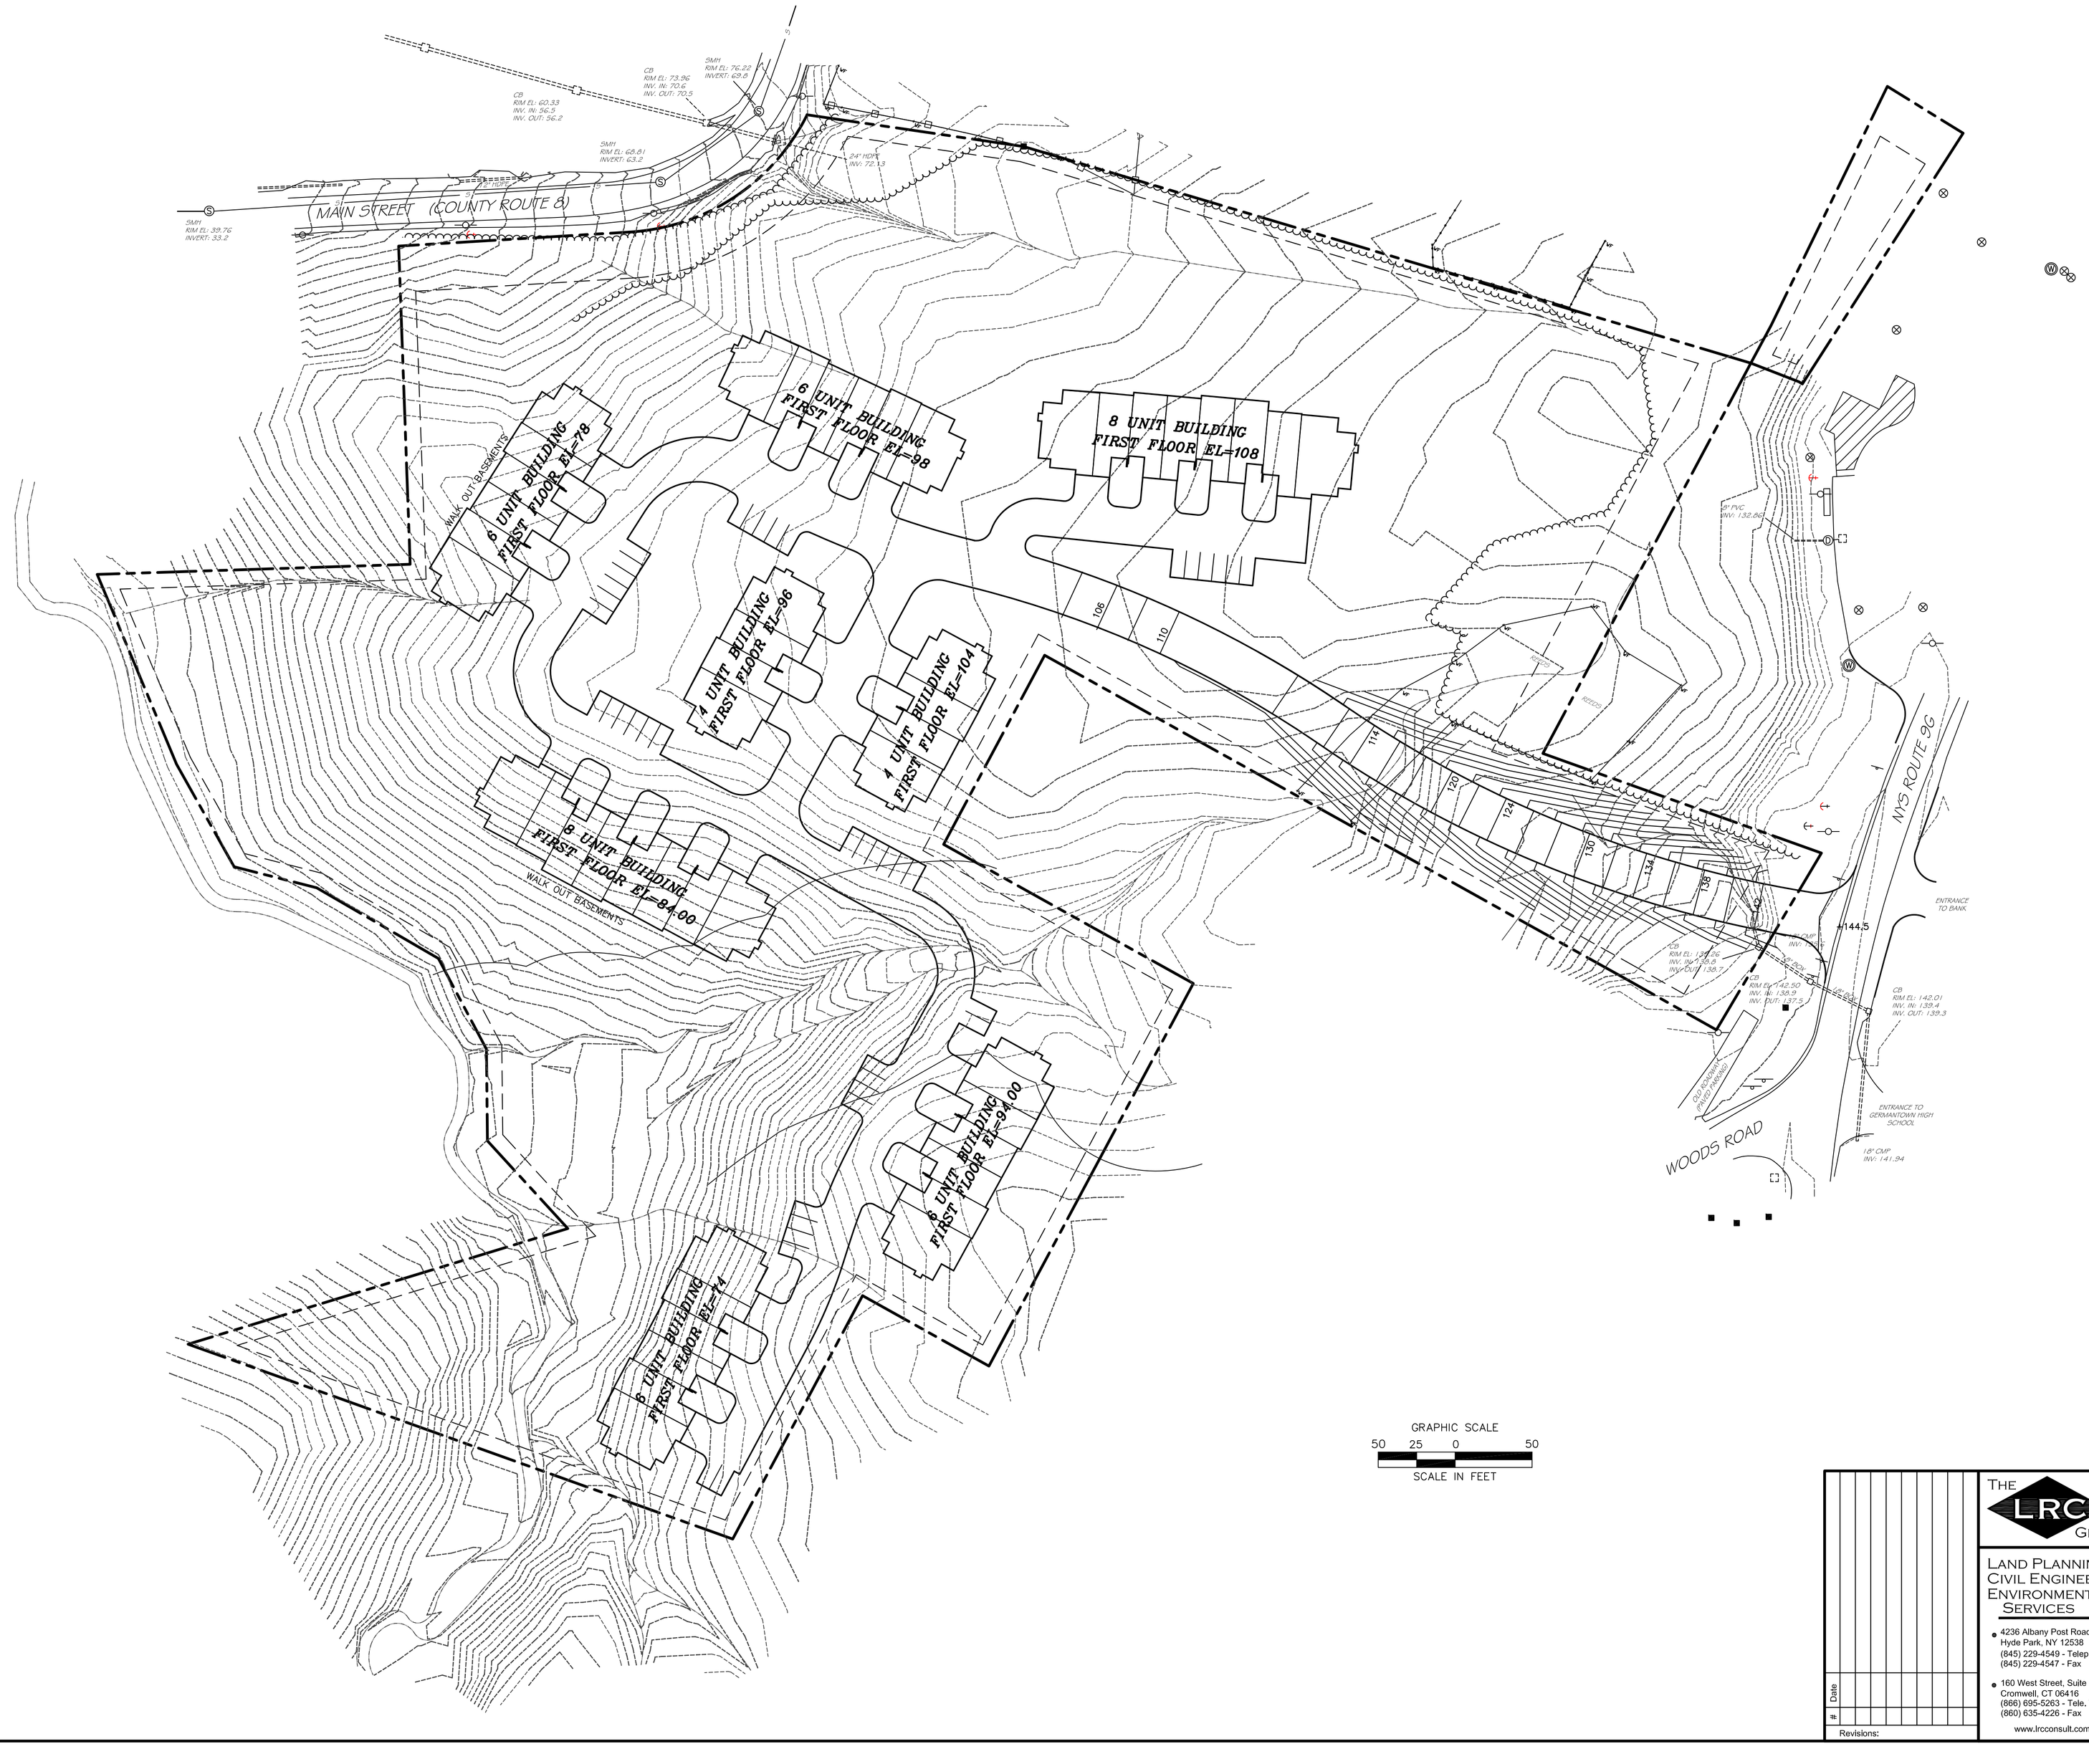

APPROXIMATELY 7.8 ACRES OF DISTURBANCE

#	Date	Revisions:

THE LRC GROUP

LAND PLANNING
CIVIL ENGINEERING
ENVIRONMENTAL SERVICES

- 4236 Albany Post Road, Suite I
  Hyde Park, NY 12538
  (845) 229-4549 - Telephone
  (845) 229-4547 - Fax
- 160 West Street, Suite D
  Cromwell, CT 06416
  (866) 695-5263 - Tele, Toll Free
  (860) 635-4226 - Fax

www.lrcconsult.com

ALTERNATE PLAN

PROPOSED RESIDENTIAL COMMUNITY

PLATINUM DEVELOPMENT GERMANTOWN, LLC
MAIN STREET AND NYS ROUTE 9G
GERMANTOWN, NEW YORK

Designed	KFC	CAD File	
Drawn	KFC	Project No.	05-345
Checked	R.E.M.	Date	1/24/06
Approved	R.E.M.	Scale	1"=50'

Sheet No.
ALT-2