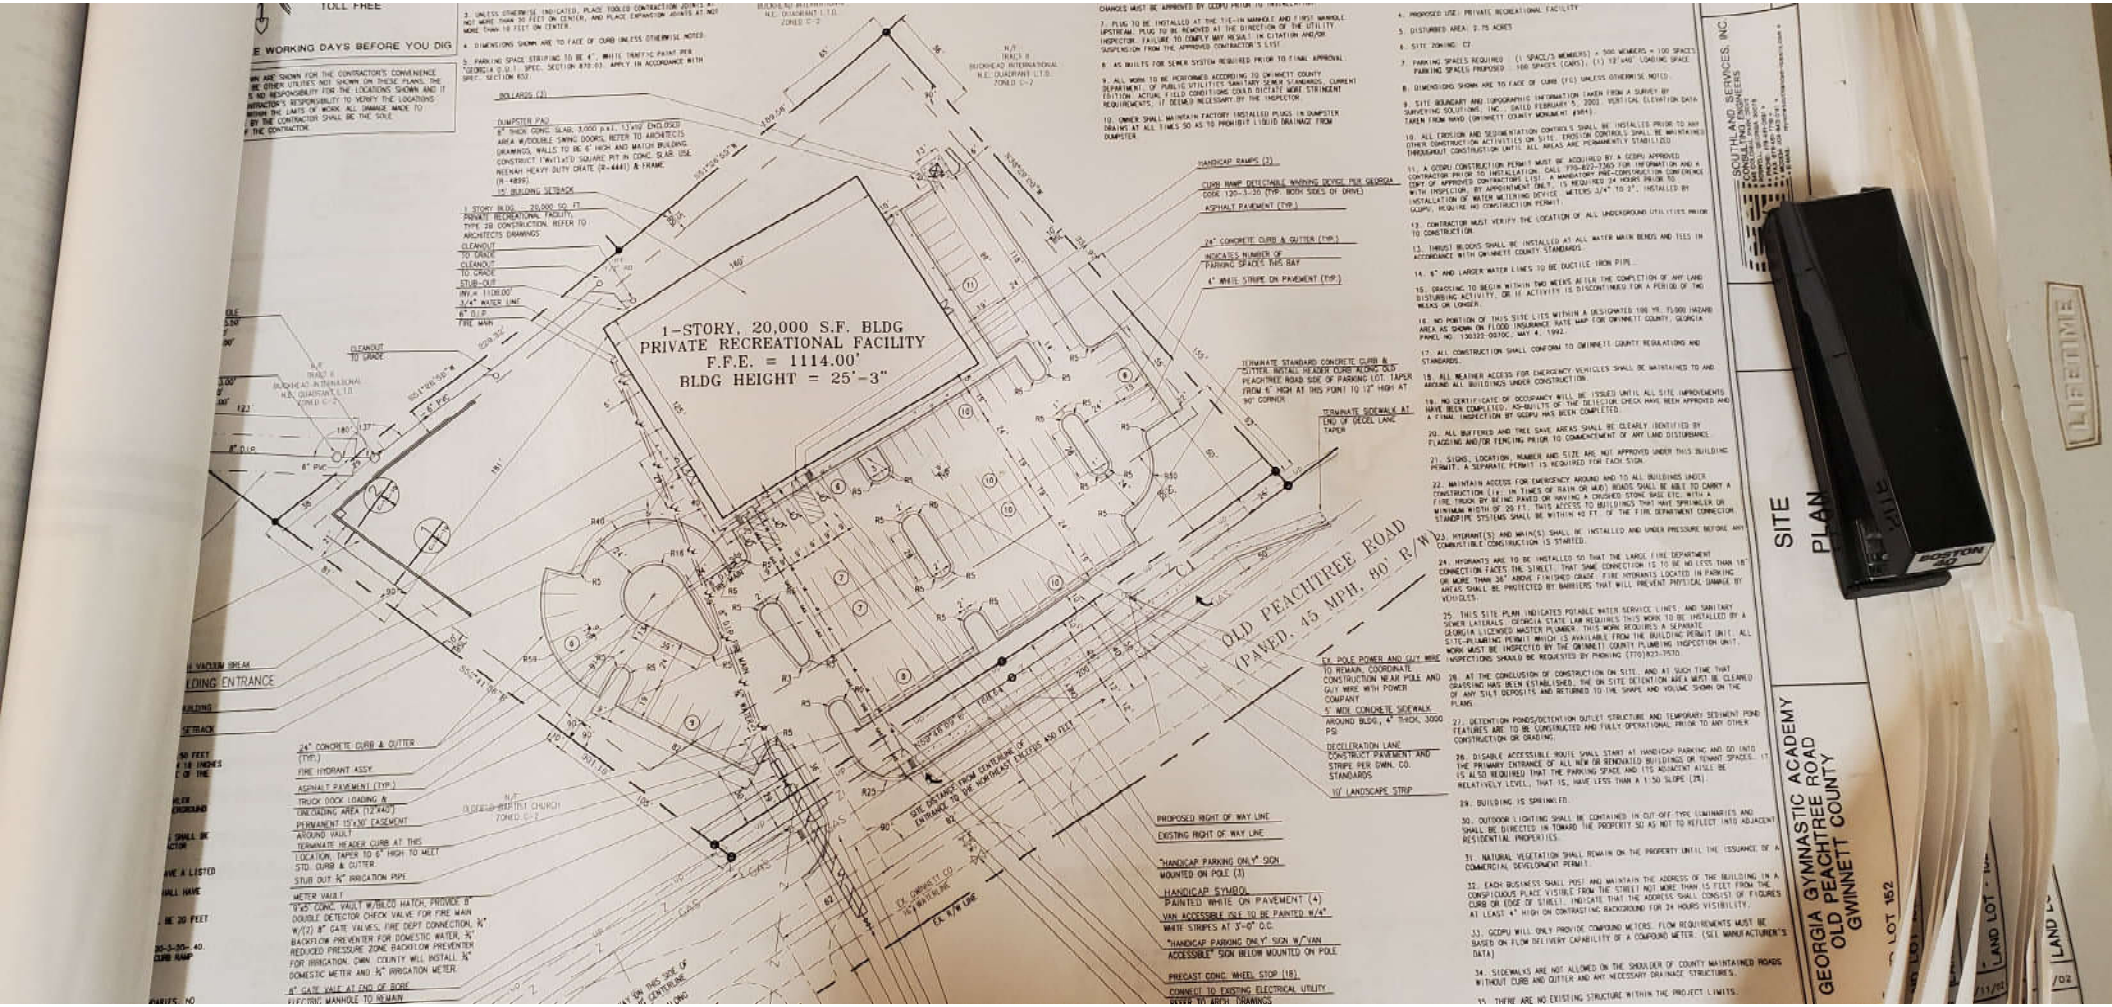
1-STORY, 20,000 S.F. BLDG
PRIVATE RECREATIONAL FACILITY
F.F.E. = 1114.00'
BLDG HEIGHT = 25'-3"
OLD PEACHTREE ROAD
(PAVED, 45 MPH, 80' R/W)
SITE PLAN
GEORGIA GYMNASTIC ACADEMY
OLD PEACHTREE ROAD
GWINNETT COUNTY
SOUTHLAND SERVICES, INC.
CONSULTING ENGINEERS
LIFETIME