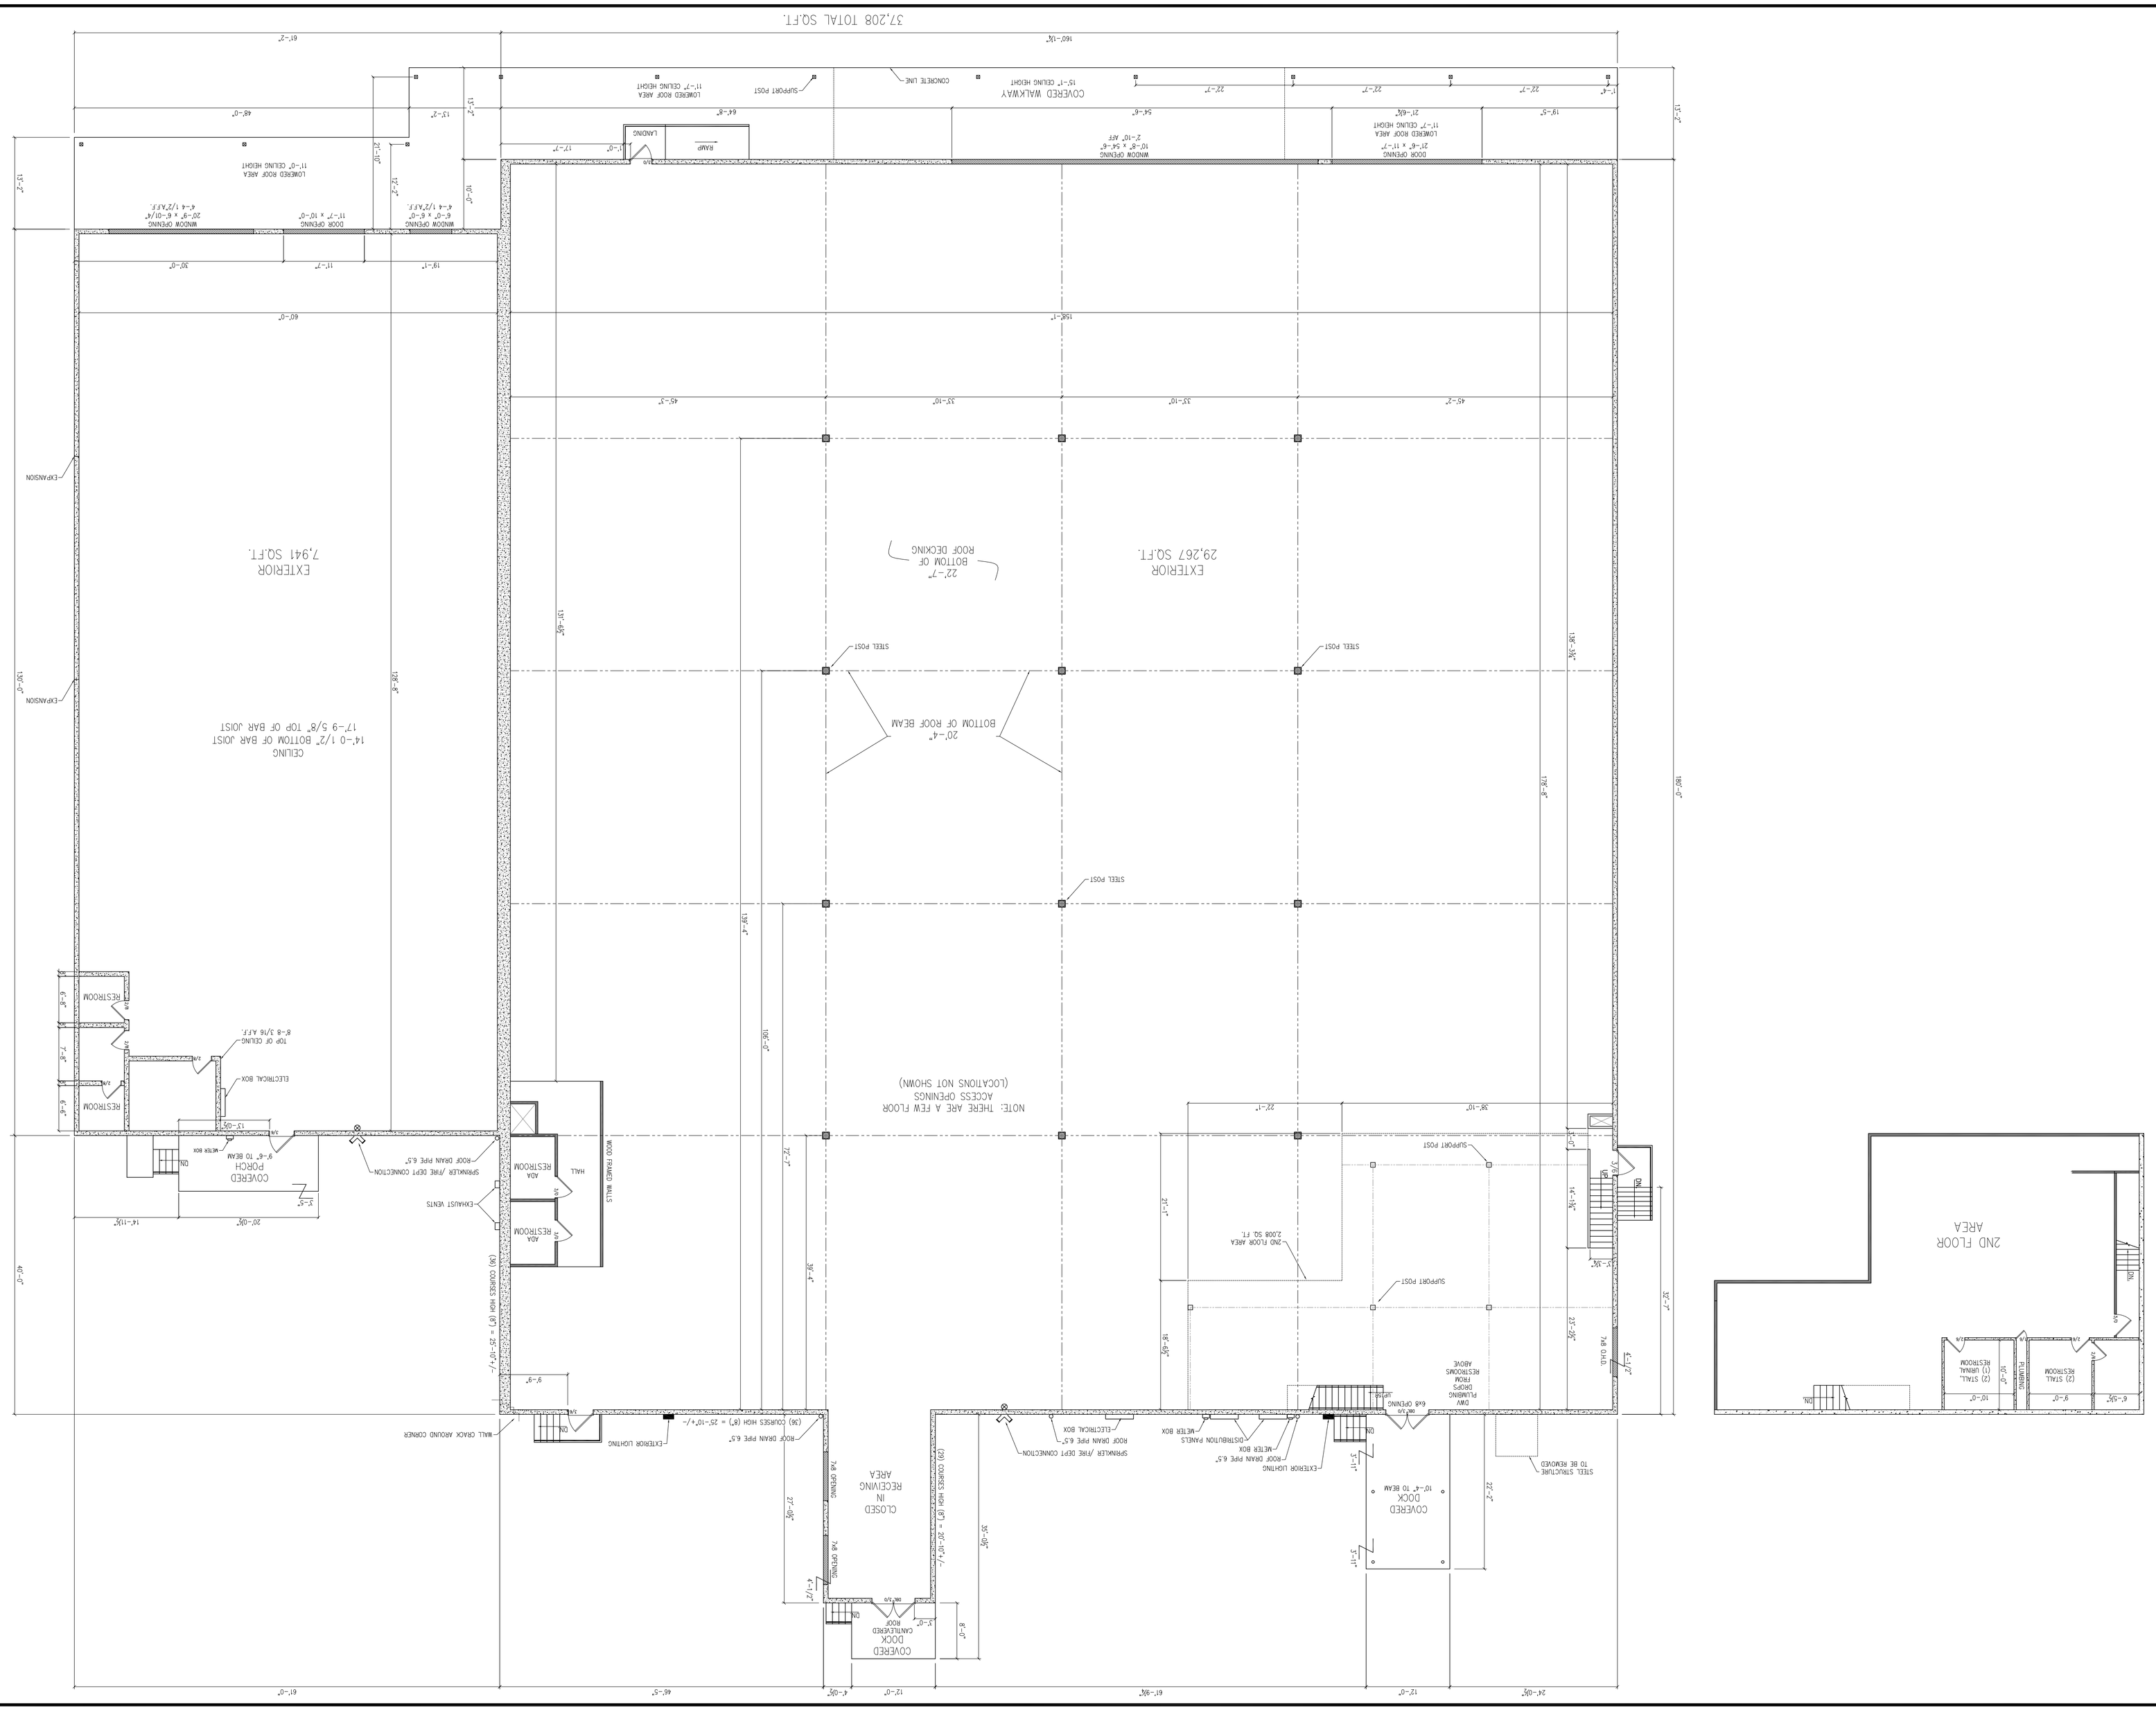
37,208 TOTAL SQ.FT.
EXTERIOR
29,267 SQ.FT.
EXTERIOR
7,941 SQ.FT.
CEILING
14'-0 1/2" BOTTOM OF BAR JOIST
17'-9 5/8" TOP OF BAR JOIST
22'-7"
BOTTOM OF
ROOF DECKING
20'-4"
BOTTOM OF ROOF BEAM
STEEL POST
NOTE: THERE ARE A FEW FLOOR
ACCESS OPENINGS
(LOCATIONS NOT SHOWN)
COVERED
PORCH
COVERED
DOCK
CLOSED
IN
RECEIVING
AREA
COVERED
DOCK
CANTILEVERED
ROOF
2ND FLOOR AREA
2,008 SQ FT.
SUPPORT POST
LOWERED ROOF AREA
11'-0" CEILING HEIGHT
COVERED WALKWAY
15'-1" CEILING HEIGHT
CONCRETE LINE
SUPPORT POST
LOWERED ROOF AREA
11'-7" CEILING HEIGHT
RAMP
LANDING
WINDOW OPENING
10'-8" x 54'-6"
2'-10" AFF
DOOR OPENING
21'-6" x 11'-7"
LOWERED ROOF AREA
11'-7" CEILING HEIGHT
21'-6½"
DOOR OPENING
11'-7" x 10'-0"
WINDOW OPENING
20'-9" x 6'-01/4"
4'-4 1/2"AFF.
WINDOW OPENING
6'-0" x 6'-0"
4'-4 1/2"AFF.
LOWERED ROOF AREA
11'-0" CEILING HEIGHT
EXPANSION
EXPANSION
WOOD FRAMED STAIRS
HALL
ADA RESTROOM
ADA RESTROOM
EXHAUST VENTS
SPRINKLER /FIRE DEPT CONNECTION
ROOF DRAIN PIPE 6.5"
(36) CONCRETE HIGH (8") = 25'-10"+/-
(39) CONCRETE HIGH (8") = 20'-10"+/-
(36) CONCRETE HIGH (8") = 25'-10"+/-
ROOF DRAIN PIPE 6.5"
EXTERIOR LIGHTING
WALL CRACK AROUND CORNER
ELECTRICAL BOX
TOP OF CEILING
8'-8 3/16 AFF.
WATER BOX
9'-6" TO BEAM
DN
UP
RESTROOM
RESTROOM
RESTROOM
6'-4"
7'-4"
8'-4"
9'-9"
5'-5"
14'-11½"
20'-0½"
12'-0"
9'-9"
7'-7"
19'-1"
30'-0"
60'-0"
19'-1"
19'-1"
12'-7"
12'-7"
10'-0"
10'-0"
12'-7"
12'-7"
15'-7"
15'-7"
48'-0"
13'-7"
64'-8"
17'-0"
17'-7"
54'-6"
22'-7"
22'-7"
22'-7"
22'-7"
15'-4"
19'-5"
160'-10½"
61'-2"
40'-0"
101'-6½"
19'-6"
19'-6"
19'-4"
19'-4"
19'-8"
19'-8"
27'-6"
27'-6"
36'-10"
22'-1"
22'-1"
14'-10"
7'-2"
7'-2"
27'-6"
27'-6"
22'-7"
22'-7"
7'-10½"
7'-10½"
4'-7½"
4'-7½"
8'-0"
5'-0"
5'-0"
5'-0"
5'-0"
12'-0"
12'-0"
24'-0½"
61'-9½"
12'-0"
4'-0½"
46'-5"
61'-0"
SUPPORT POST
SUPPORT POST
SUPPORT POST

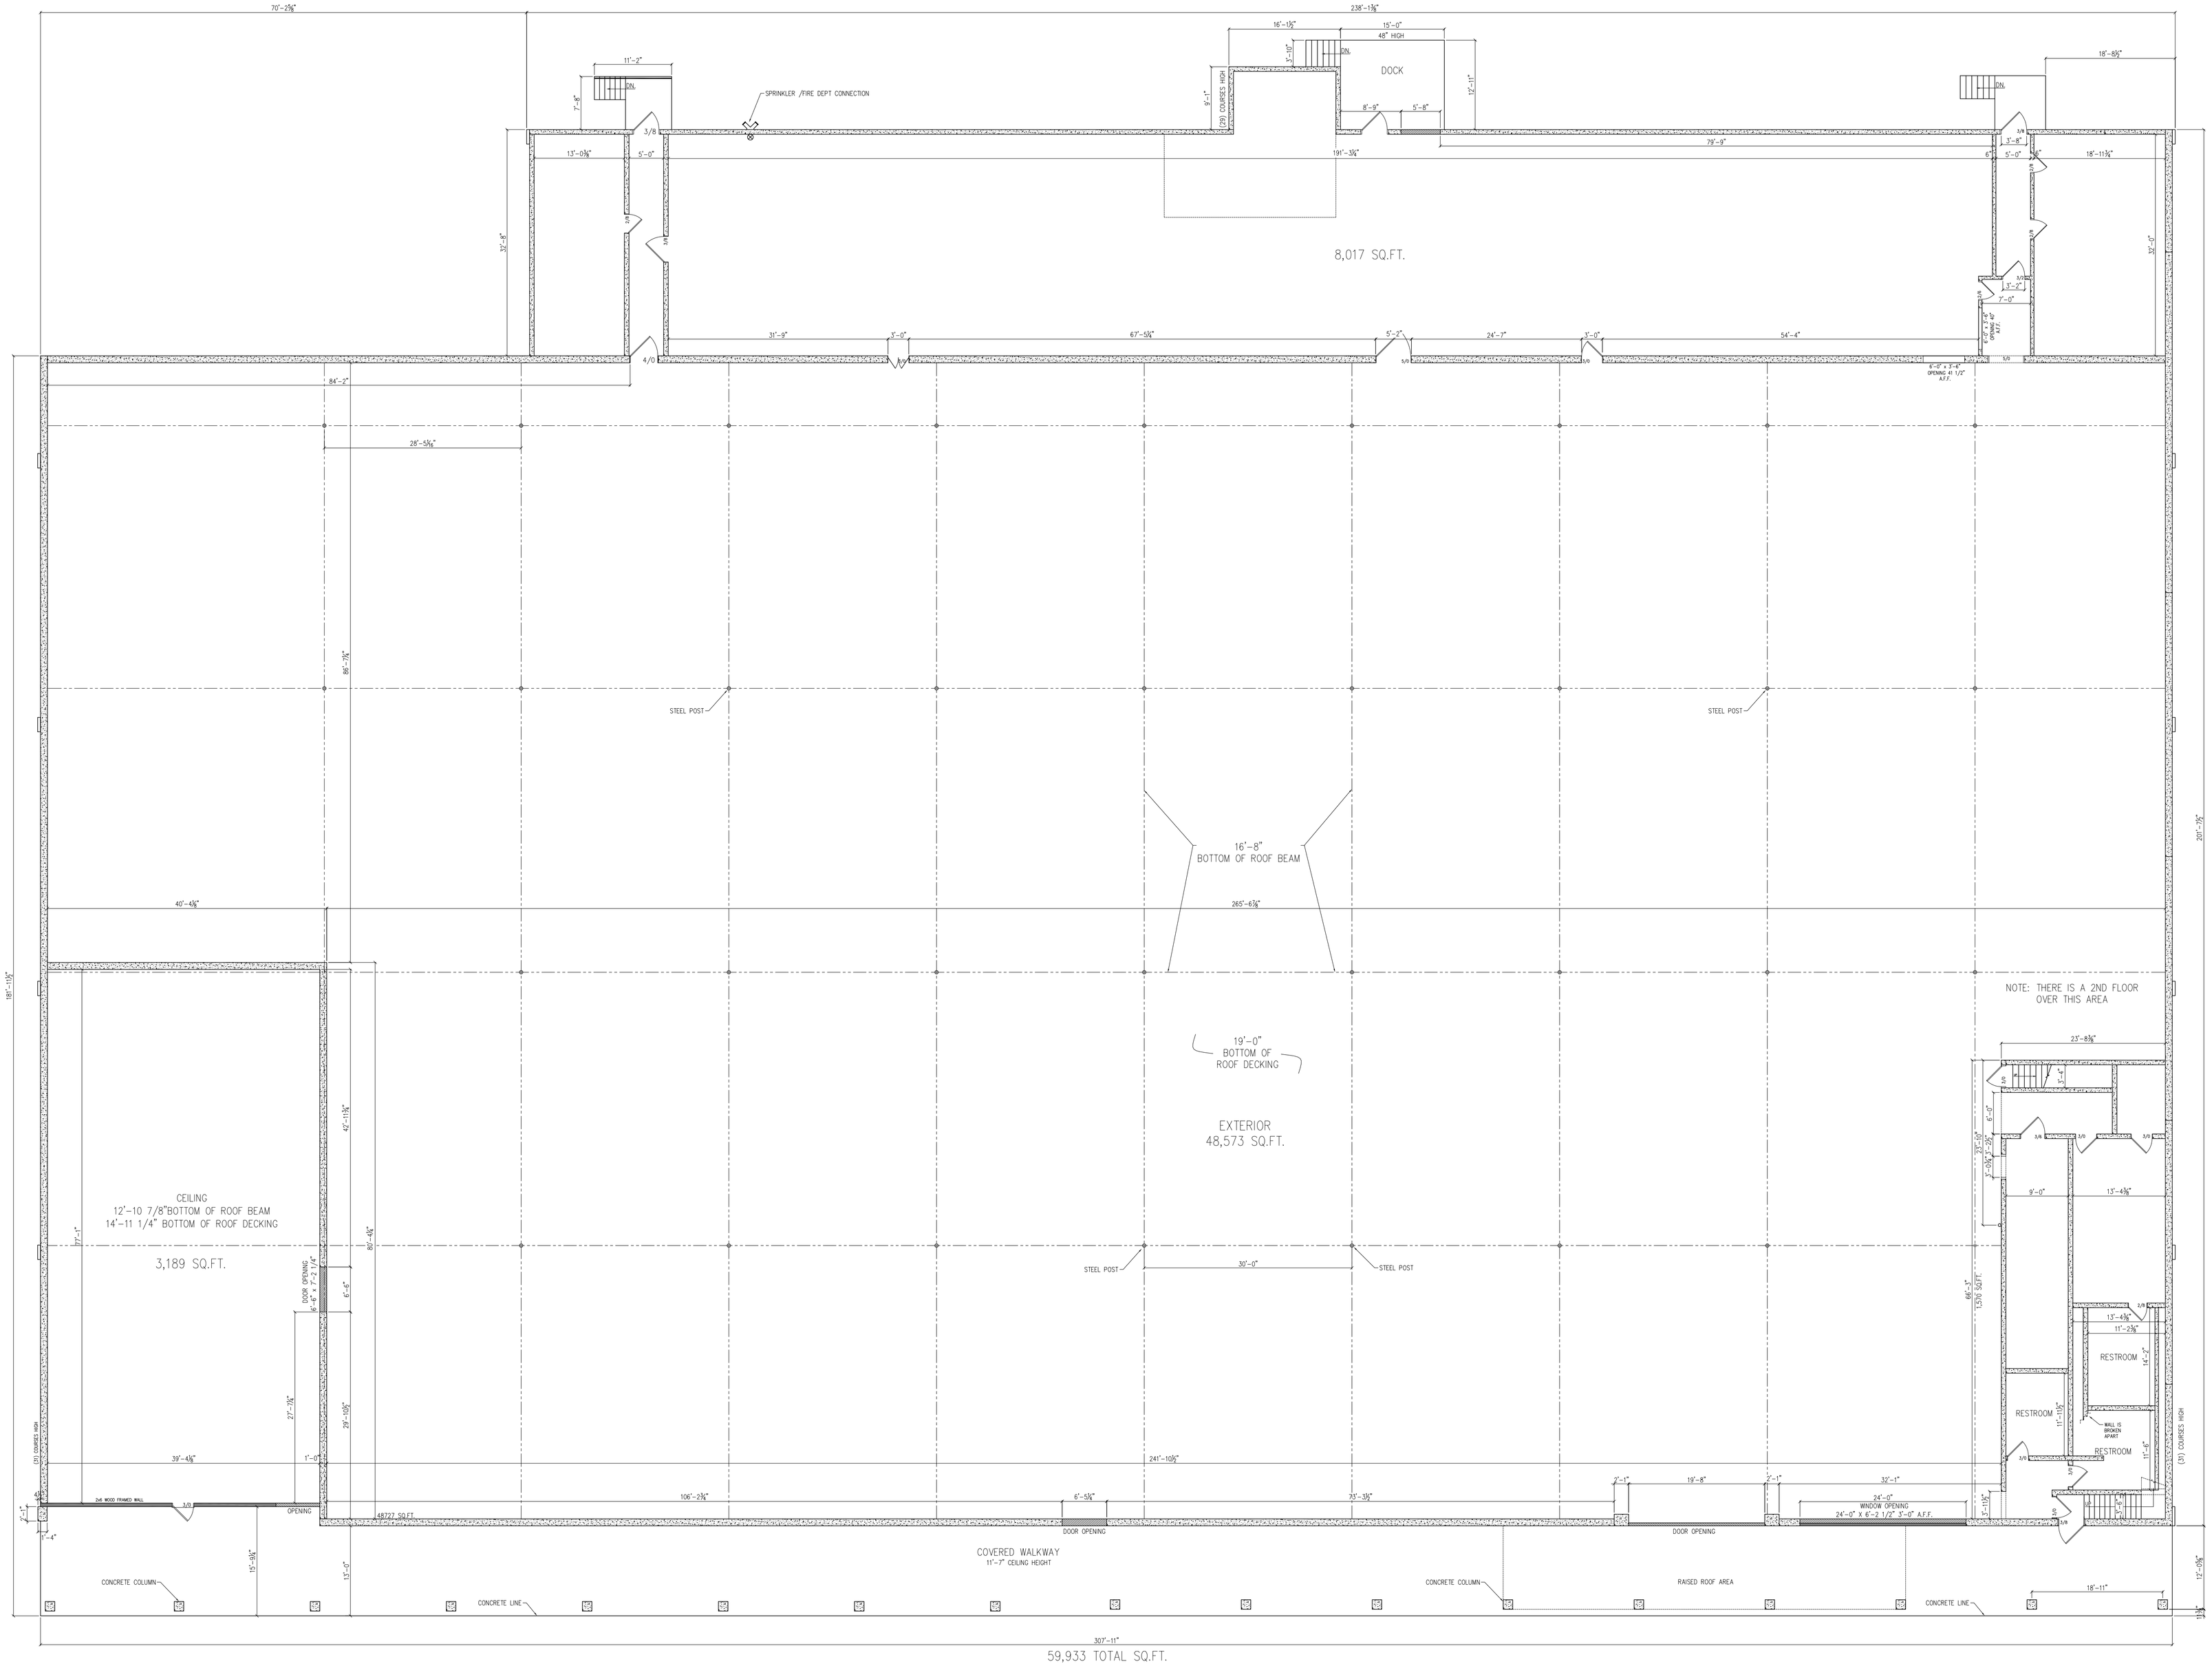

GLENCO, INC.
217 EAST MAIN STREET, MIDDLEBURG, PA 17842
PHONE: 570-837-0577 FAX: 570-837-0585

THESE DRAWINGS HAVE BEEN PREPARED BY
GLENCO, INC.

THIS DOCUMENT AND THE SUBJECT MATTER CONTAINED HEREIN IS PROPRIETARY AND MAY NOT BE REPRODUCED WITHOUT WRITTEN PERMISSION

www.glencoinc.com

REV#	DATE	REVISIONS	BY

DRAWN BY: Glenco, Inc. DATE: SCALE: 3/32"=1'-0" CHECKED BY:

CUSTOMER/PROJECT: BUILDER:

FILE:
SQ.F... er Plan
STATE: PA
TYPE: Warehouse
MODEL: ---
DRAWING: RIGHT BUILDING OUTLINE
SHEET: 2