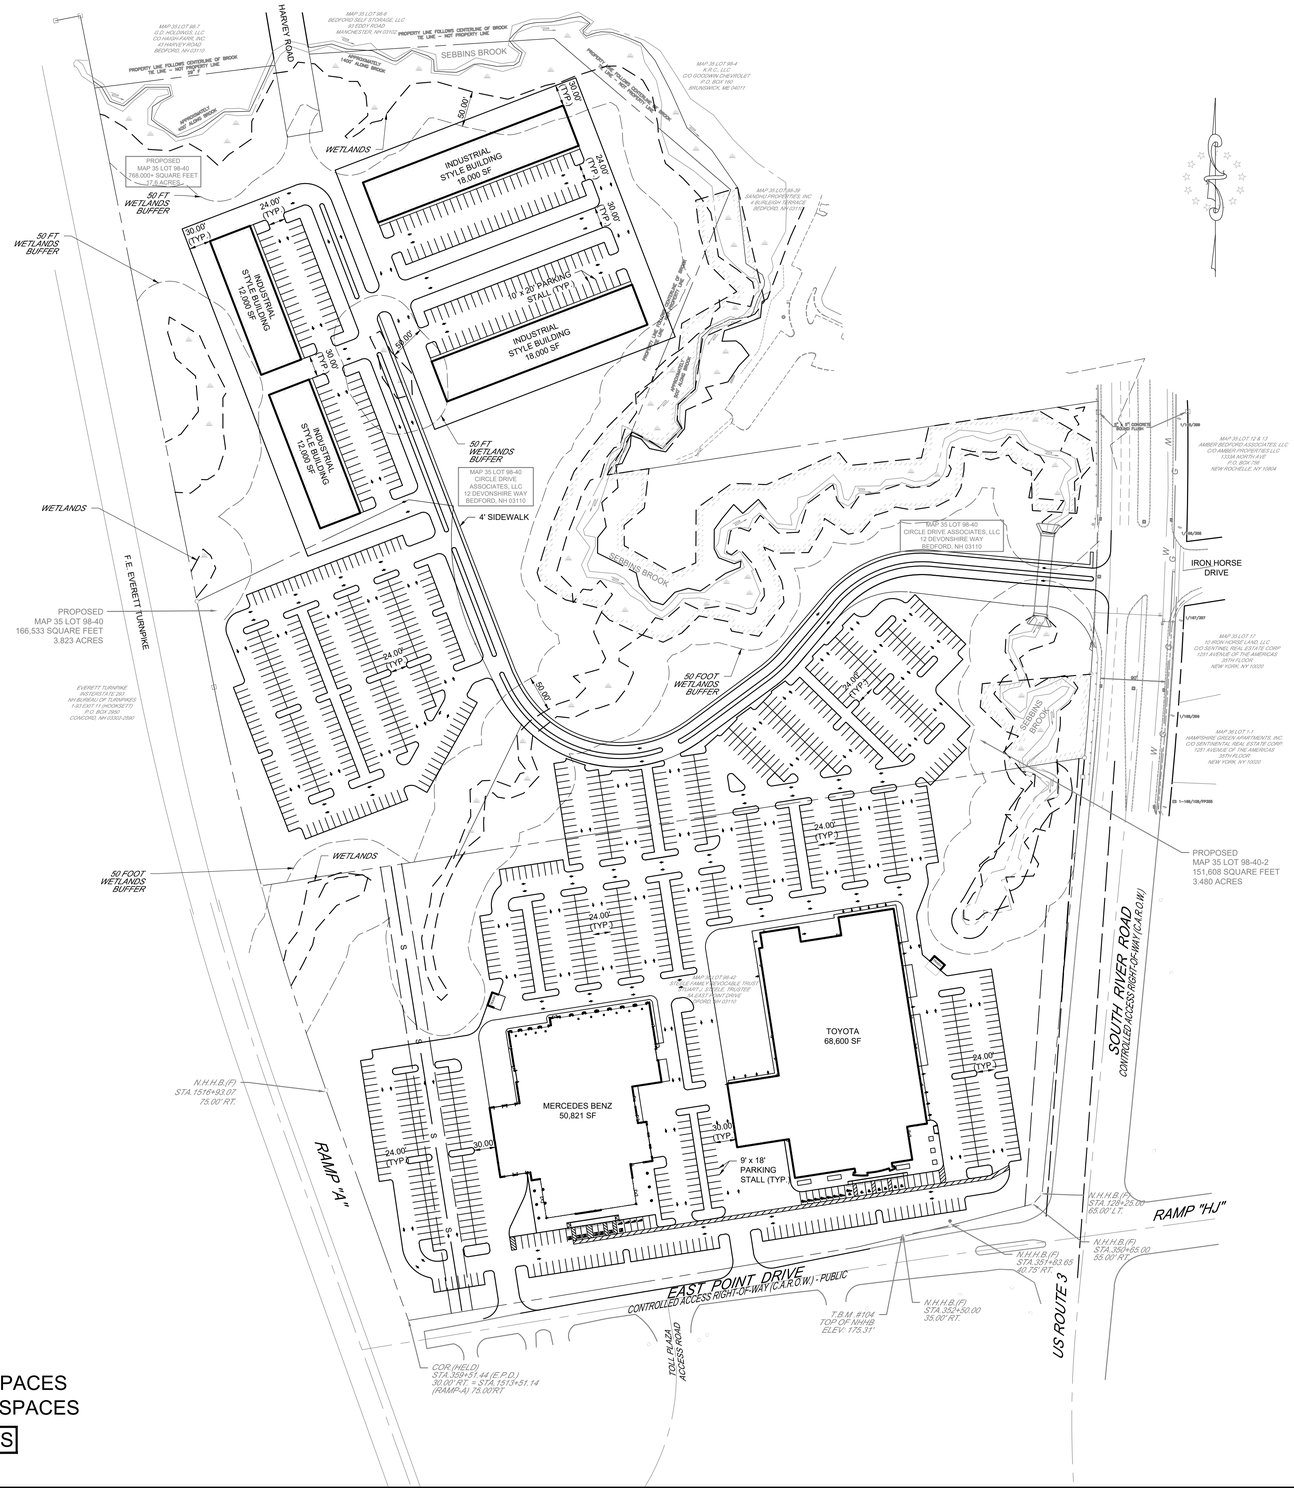

TOTAL INDUSTRIAL PARKING SPACES = 120 SPACES
TOTAL DEALERSHIP PARKING SPACES = 1,161 SPACES
TOTAL PARKING SPACES = 1,281 SPACES

REV	DATE	DESCRIPTION	BY

Independence ENGINEERING LLC
161 EAST GROVE STREET, SUITE 3
MIDDLEBOROUGH, MASSACHUSETTS 02346
(508) 923-2600 www.independence.engineering
INDEPENDENCE@INDEPENDENCE.ENGINEERING
NEW JERSEY ★ PENNSYLVANIA ★ MASSACHUSETTS

INDUSTRIAL CONCEPT

FOR

IRA TOYOTA AND MERCEDES BENZ OF BEDFORD
EAST POINT DRIVE CITY OF BEDFORD
HILLSBOROUGH COUNTY, NEW HAMPSHIRE

0 50 100
GRAPHIC SCALE: 1" = 100'

PROJECT	
004-029	
DATE	
06/27/2024	
SCALE	DRAWN
1" = 100'	JEH
DESIGNED	CHECKED
EES	NES

COMMONWEALTH OF MASSACHUSETTS
NEIL E. SANDER
CIVIL
No. 46963

CP-G

SHEET	OF
1	1