REVISIONS				
Rev	REVISED BY	DATE	REVISION MADE BY	Rev
323	R. A. ALAIMO. ASSOC.	6-27-86	BLK 66A, LOT 17 (REF: BERGEN CREEK PLAN)	W.L.
406	R. A. ALAIMO. ASSOC.	3-27-85	BLK 66A, LOT 21 ADDED TO EASEMENT (FROM PLAN)	W.L.
440	R. A. ALAIMO. ASSOC.	3-24-86	BLK 66A Combined LOTS 17H & 14 now LOT 19 (DEED 1995)	W.L.
479	R.A. ALAIMO ASSOCIATES	10-26-87	BLK. 66A, COMBINE LOTS 2.2A & 2B, NOW LOT 2-3368/334	DWS
	CRAIG F. REMINGTON – RVE	3-19-2013	BLOCK 37.01, LOT 2 – ADDED PORTION OF ROUTE 73	SMY
	CHARLES E. ADAMSON – RVE	12-19-2014	REMOVED BLK 50.04 ADDED TO NEW SHEET 9.03	SMY

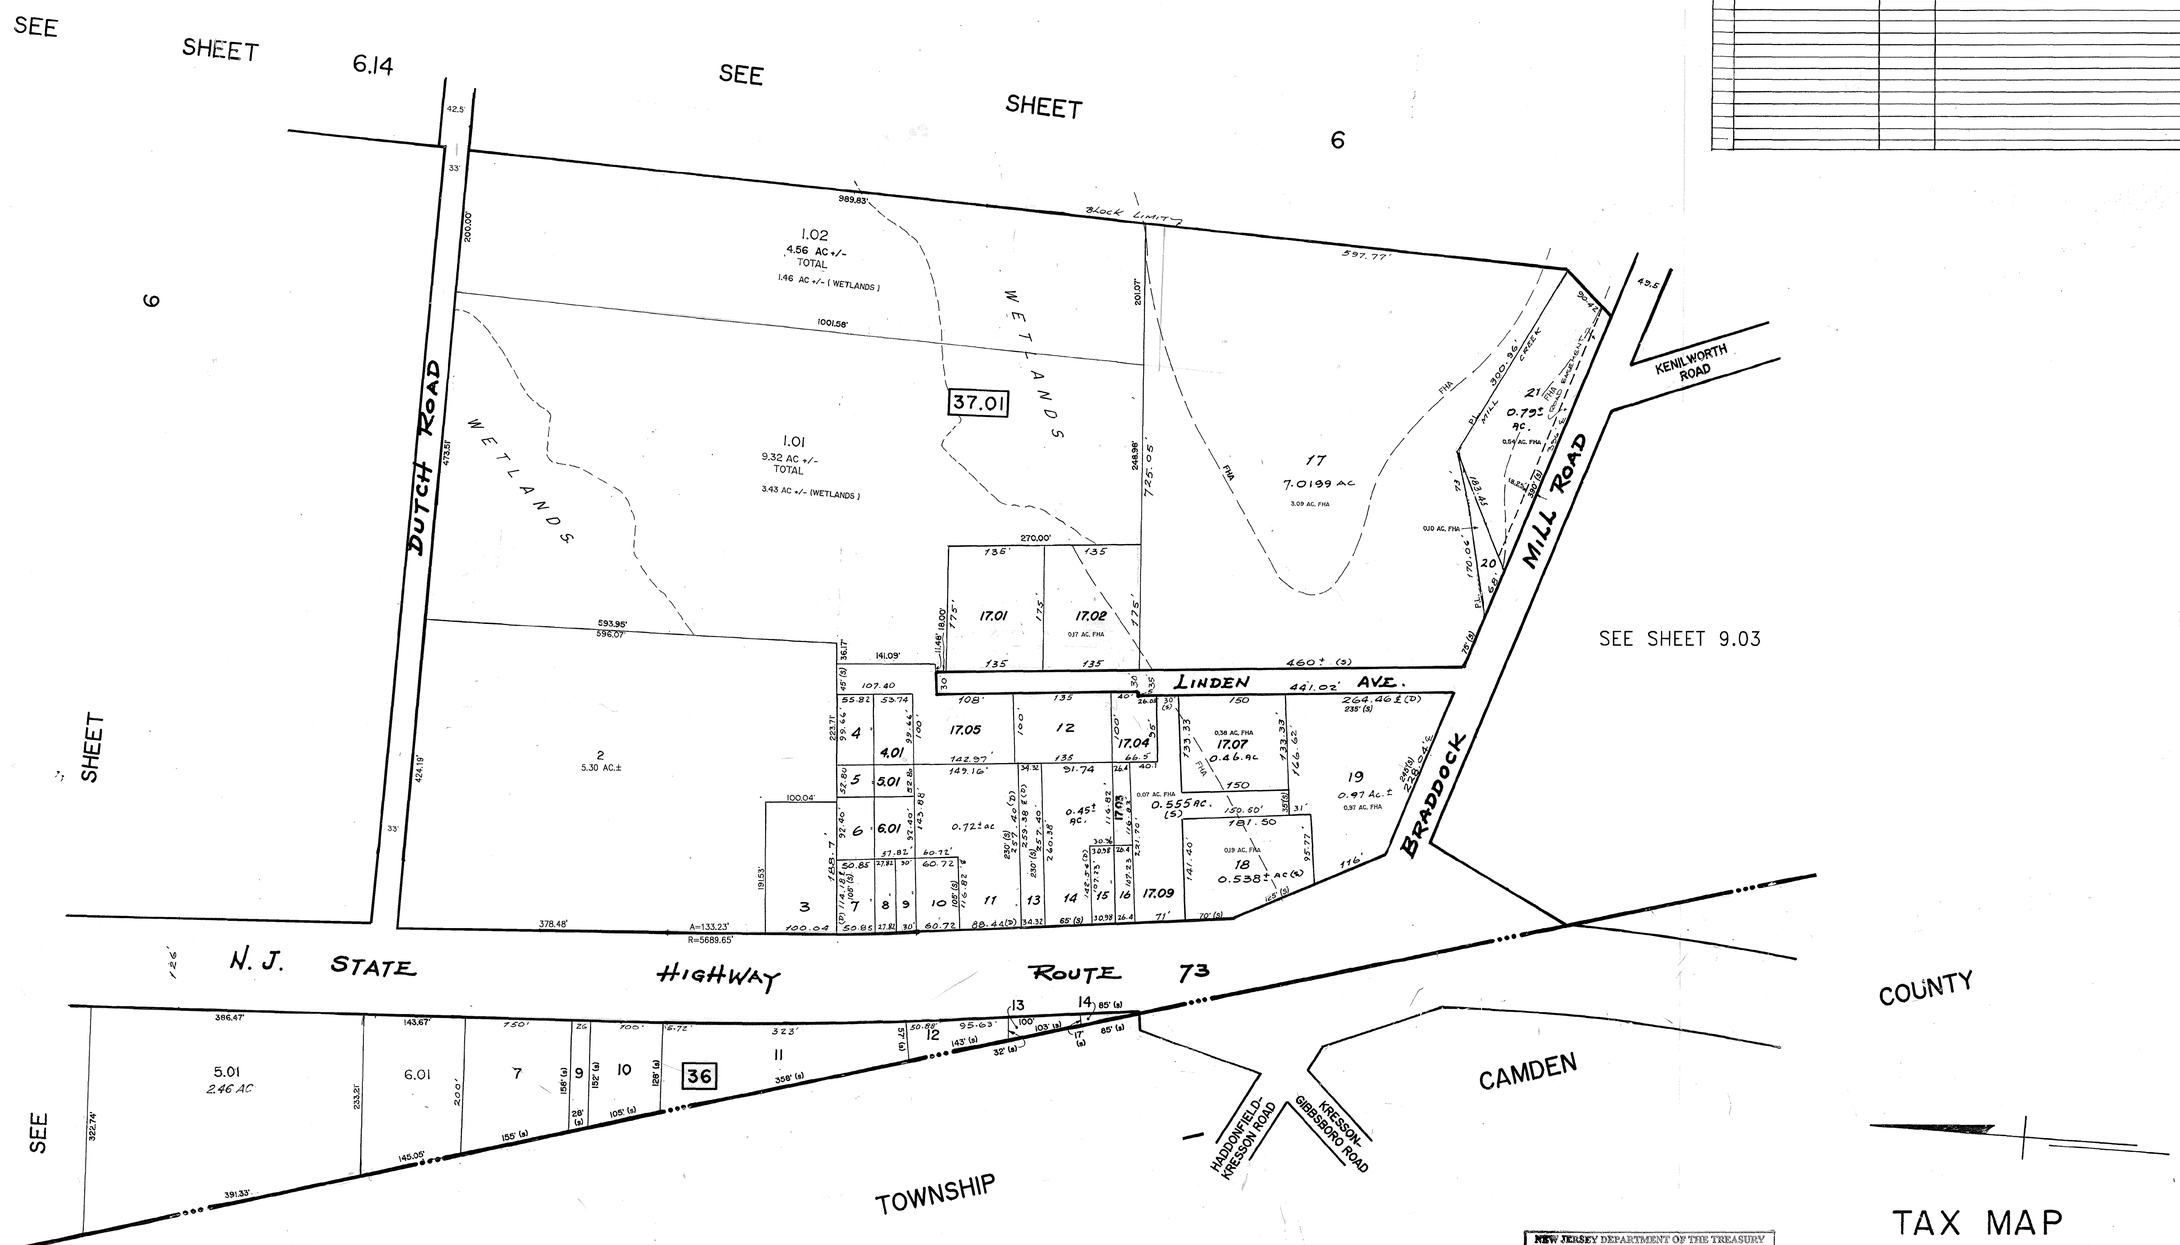

NEW JERSEY DEPARTMENT OF THE TREASURY
DIVISION OF TAXATION
PROPERTY ADMINISTRATION
APPROVED AS A TAX MAP PURSUANT TO THE AUTHORITY OF N.J.S.A. 54:1-15 & 54:30-1
FOR THE DIRECTOR, DIVISION OF TAXATION
C.T.A.
JAMES J. COLL, CHIEF, LOCAL ASSESSMENT COMPLIANCE
C.T.A.
WILLIAM H. BLACK, SUPERVISING ENGINEER UTILITIES
DATE: OCT 24 1974 SERIAL NO. 794

TAX MAP

EVESHAM TOWNSHIP
BURLINGTON COUNTY, N.J.

RICHARD A. ALAIMO ASSOCIATES
CONSULTING ENGINEERS
200 HIGH STREET, MOUNT HOLLY, N.J.

NOVEMBER 2, 1970 SCALE: 1" = 100'