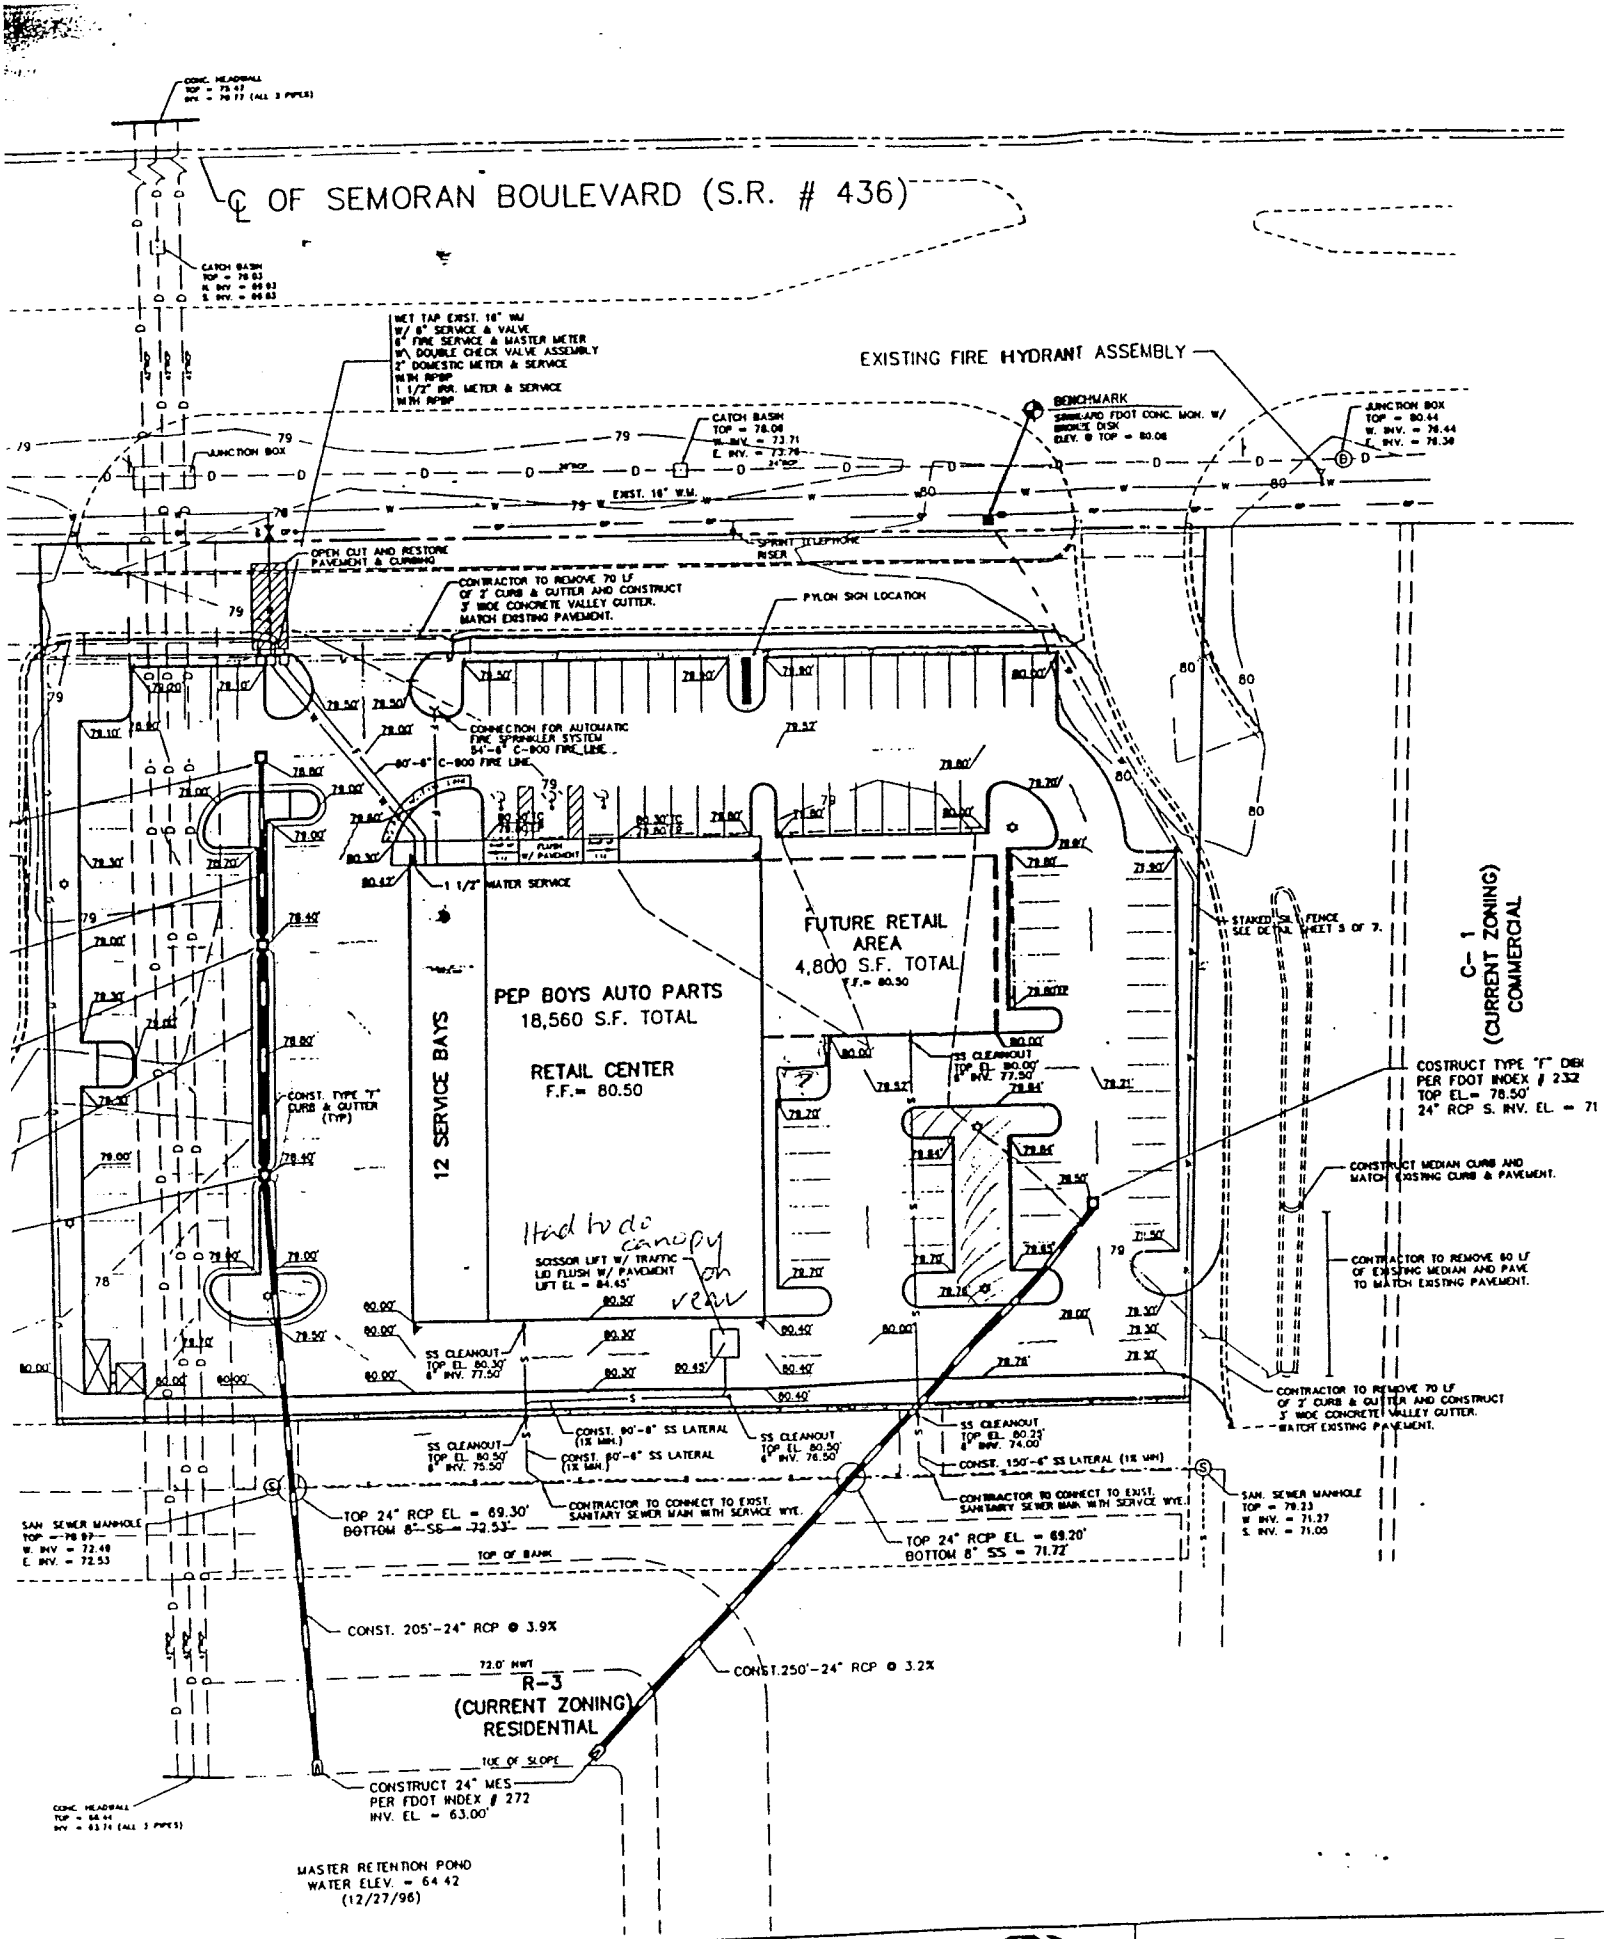

DESIGNED	JRJ
DRAWN	CLC/RLS
CHECKED	JRJ
	JAY R. JACKSON, E.I.
APPROVED	
	REG. PROF. ENGINEER FLA. NO. 21534

Blount Sikes & Associates
Consulting Civil Engineers & Surveyors
1199 North Orange Avenue, Orlando, Florida 32804
(407) 894-3804 FAX 894-3805

PEP BOYS
APOPKA, FLORIDA