Survey Sheet 2

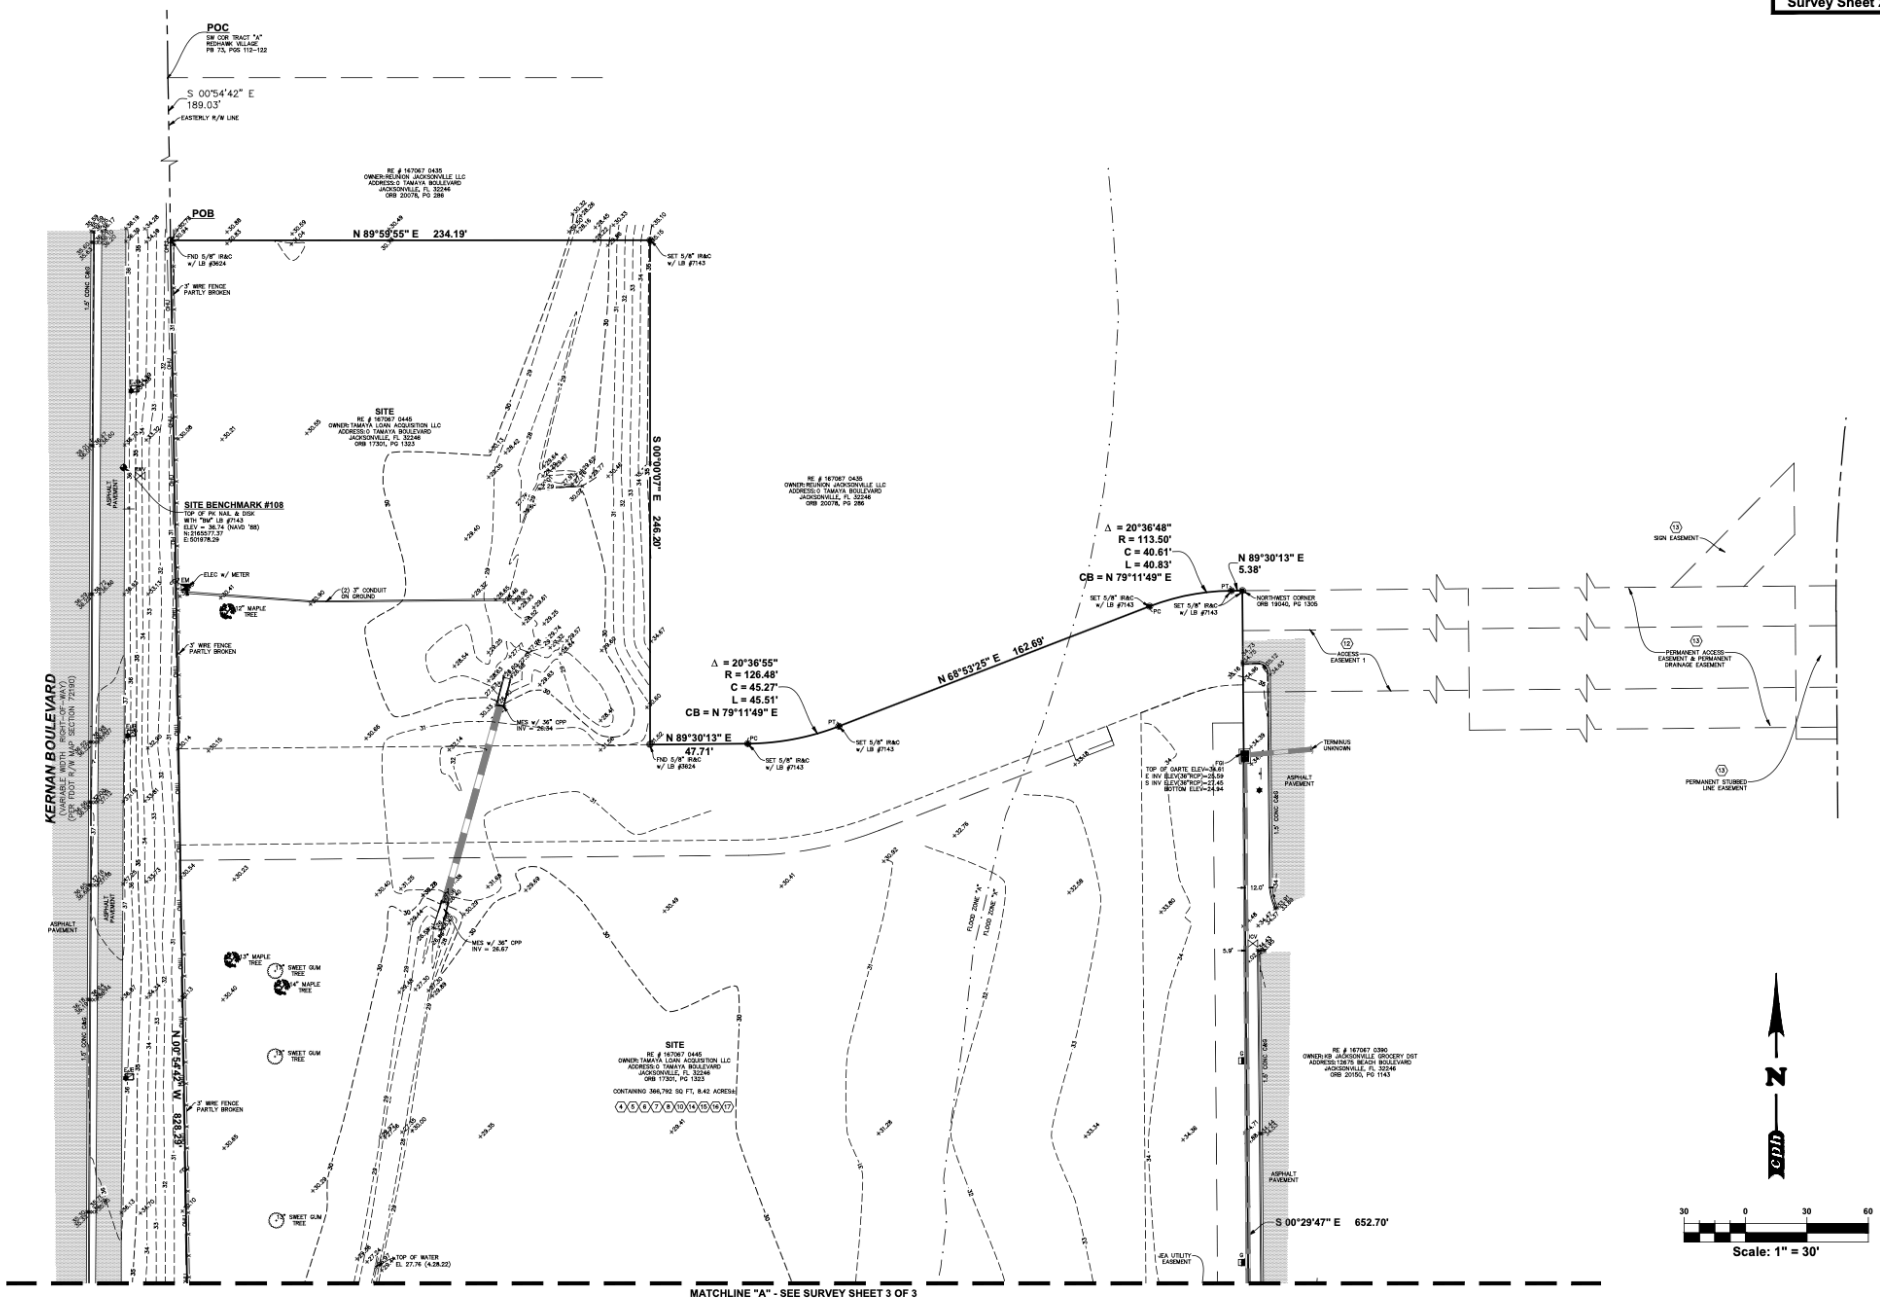

MATCHLINE "A" - SEE SURVEY SHEET 3 OF 3

TITLE BLOCK ABBREVIATIONS
Eng. = ENGINEERING L.B. = LICENSED BUSINESS
C.O.A. = CERTIFICATE OF AUTHORIZATION Arch.= ARCHITECTURAL
Landscape = LANDSCAPE N/A = NOT APPLICABLE Lic. = LICENSED
No. = NUMBER P.O. = POST OFFICE © = COPYRIGHT

cph
www.cphcorp.com
A Full Service
A & E Firm
520 Palm Coast Pkwy. SW, Suite 200
Palm Coast, FL 32137
Ph: 386.445.6569
Plans Prepared By:
CPH, Inc.
State of Florida Licenses:
Engineer No. 3215
Surveyor No. LB7143
Architect. No. AA26000926
Landscape No. LC000298

No.	Date	Revision	By
1			
2			
3			
4			
5			
6			
7			

Field Crew: V. Grumburg
Drawn By: B. Benard
Checked By: R. Roberts
Approved By: J. Patterson
Job No.: F17301.1
Date: 4/29/2022 © 2022

BOUNDARY & TOPOGRAPHIC SURVEY
(ALTA/NSPS LAND TITLE SURVEY)
ALSO BEING AN
FOURTH TIME PARTNERS, LLC
0 TAMAYA BOULEVARD
SECTION 34-TOWNSHIP 2 SOUTH-RANGE 28 EAST
DUVAL COUNTY, FLORIDA

THIS SURVEY IS NOT VALID
WITHOUT SURVEY SHEETS
1 THROUGH 3 OF 3.

Sheet No.
V1.1