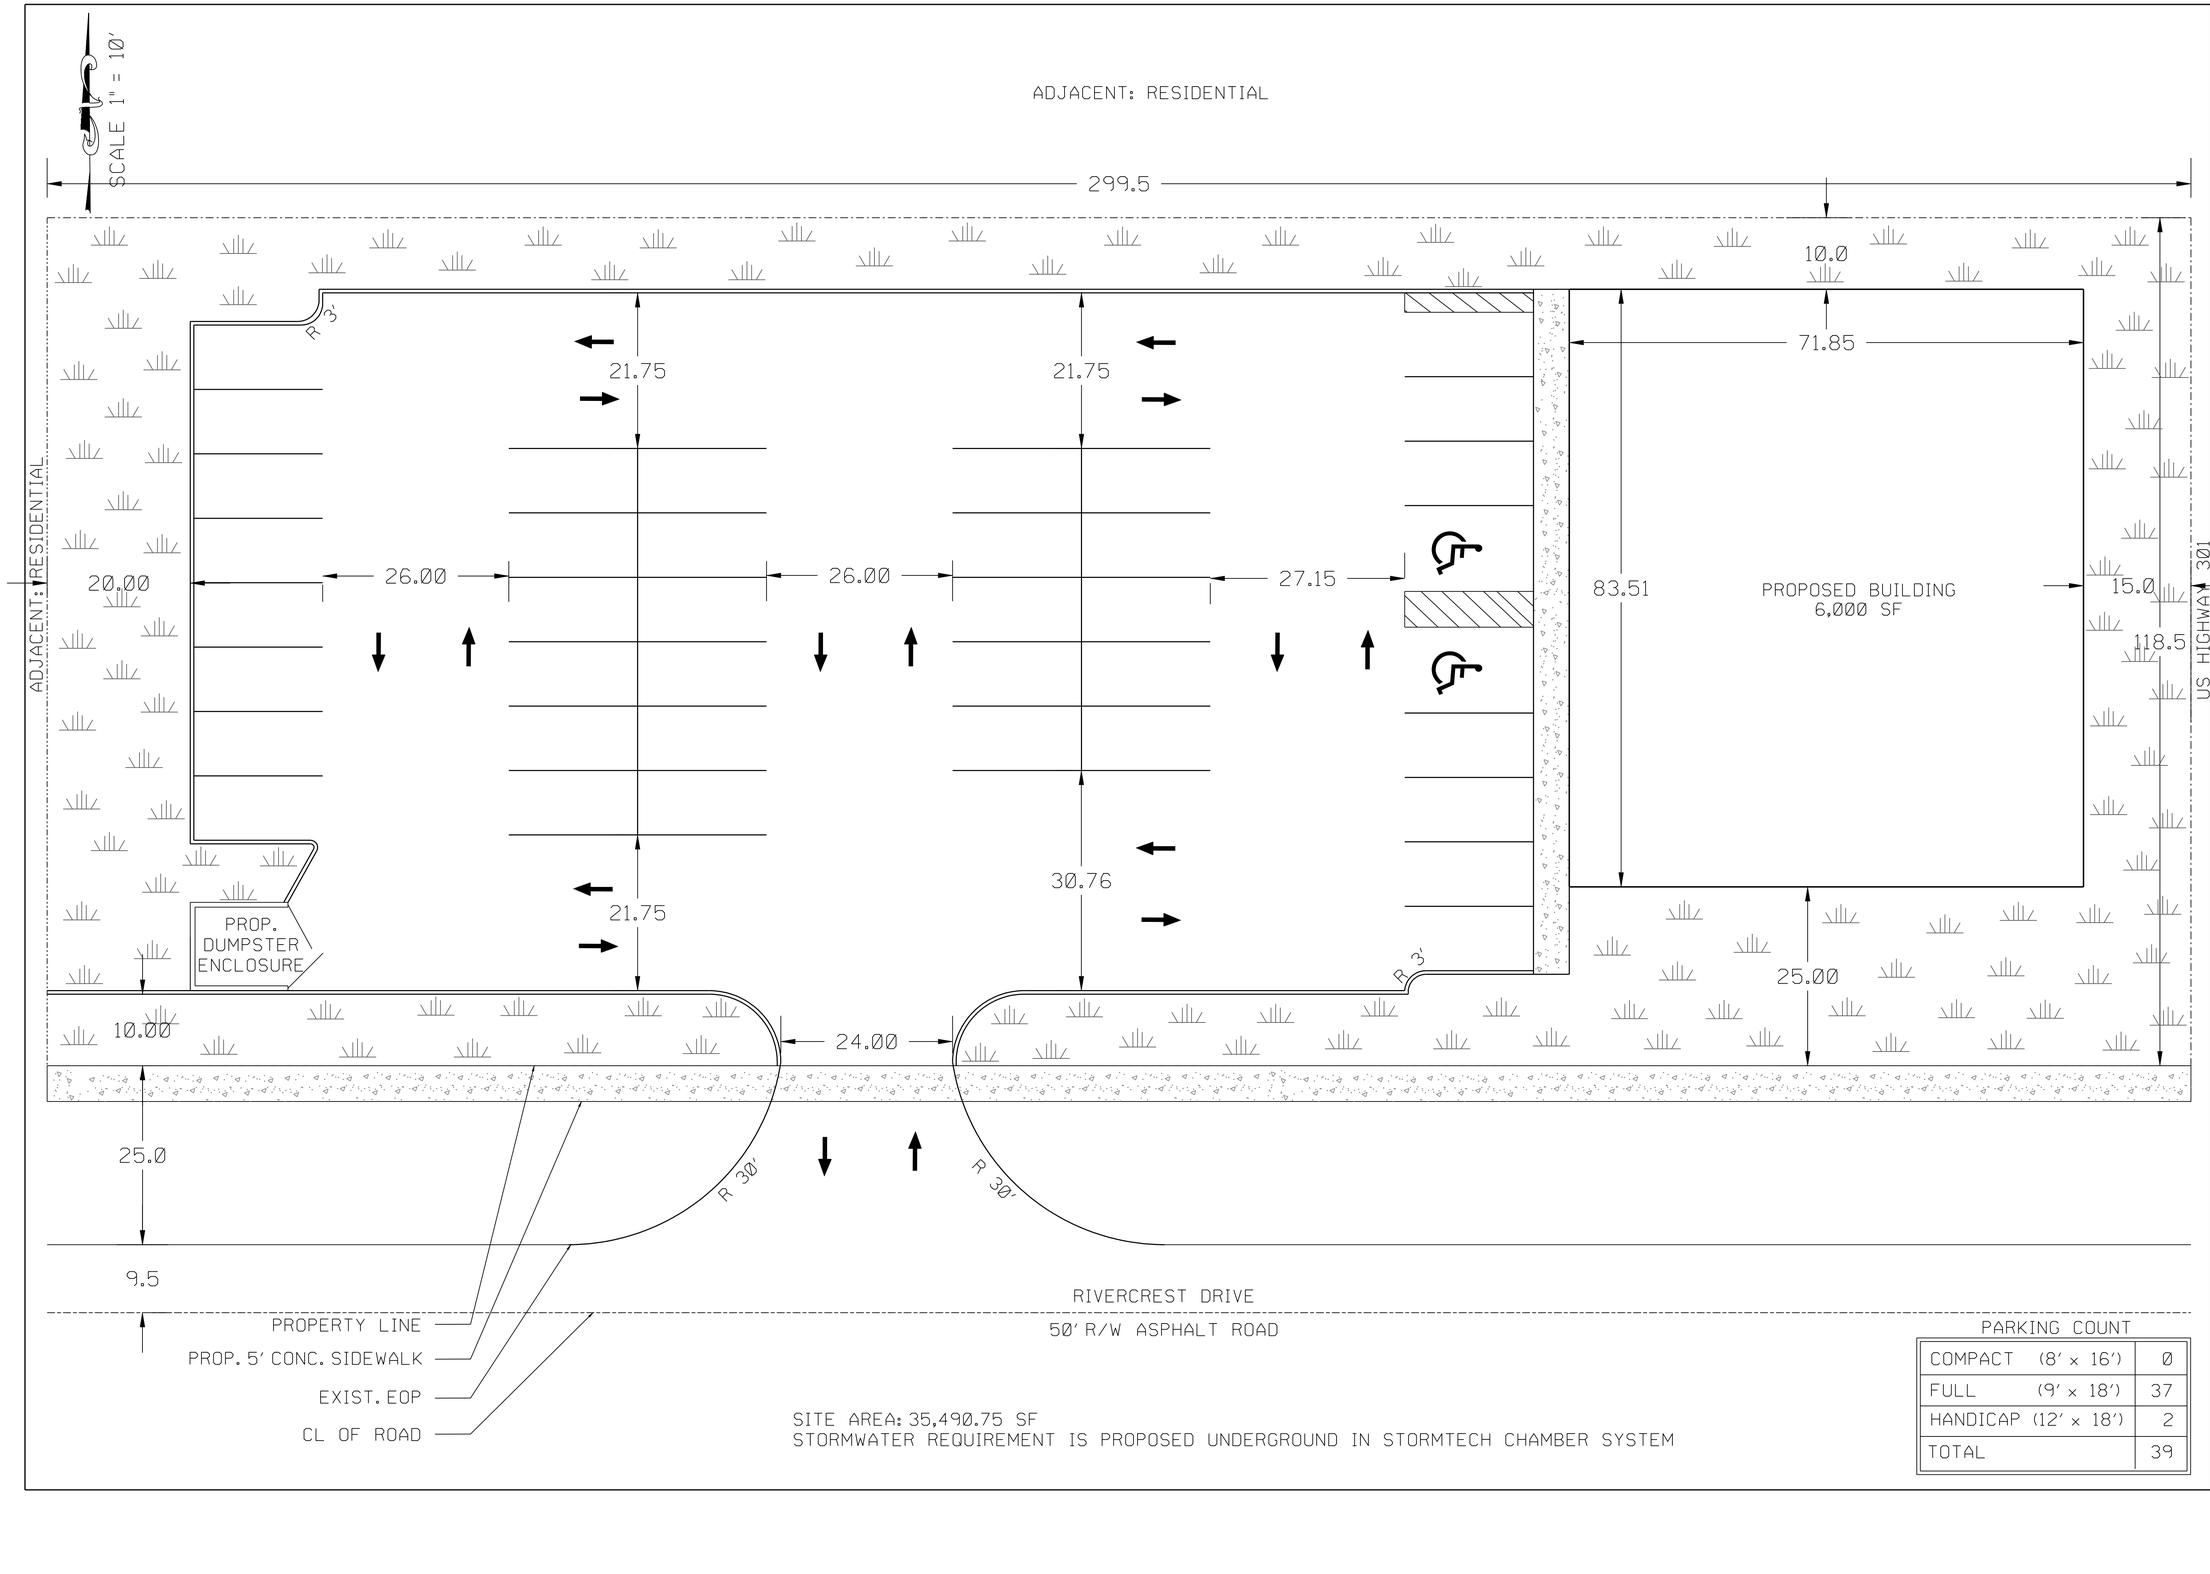

SITE AREA: 35,490.75 SF
STORMWATER REQUIREMENT IS PROPOSED UNDERGROUND IN STORMTECH CHAMBER SYSTEM

PARKING COUNT

COMPACT	(8' x 16')	0
FULL	(9' x 18')	37
HANDICAP	(12' x 18')	2
TOTAL		39

ISSUED FOR:

TITLE: CONCEPTUAL PLAN C

PROJECT: 10620 RIVERCREST DRIVE
RIVERVIEW, FLORIDA

RIVERVIEW OMV

CERTIFICATE OF AUTHORIZATION: 28663

AREFCO INTERNATIONAL
PLANNING · ENGINEERING · PERMITTING
13250 NORTH 56TH STREET
SUITE 202
TAMPA, FLORIDA 33617
TEL: 813.334.3278

CLIENT:

REVISIONS

DESCRIPTION	BY	DATE

THESE PLANS MAY NOT BE
MODIFIED WITHOUT WRITTEN
PERMISSION FROM THE ENGINEER

NOT VALID UNLESS
SIGNED & SEALED BY
A PROFESSIONAL ENGINEER

SHEET: