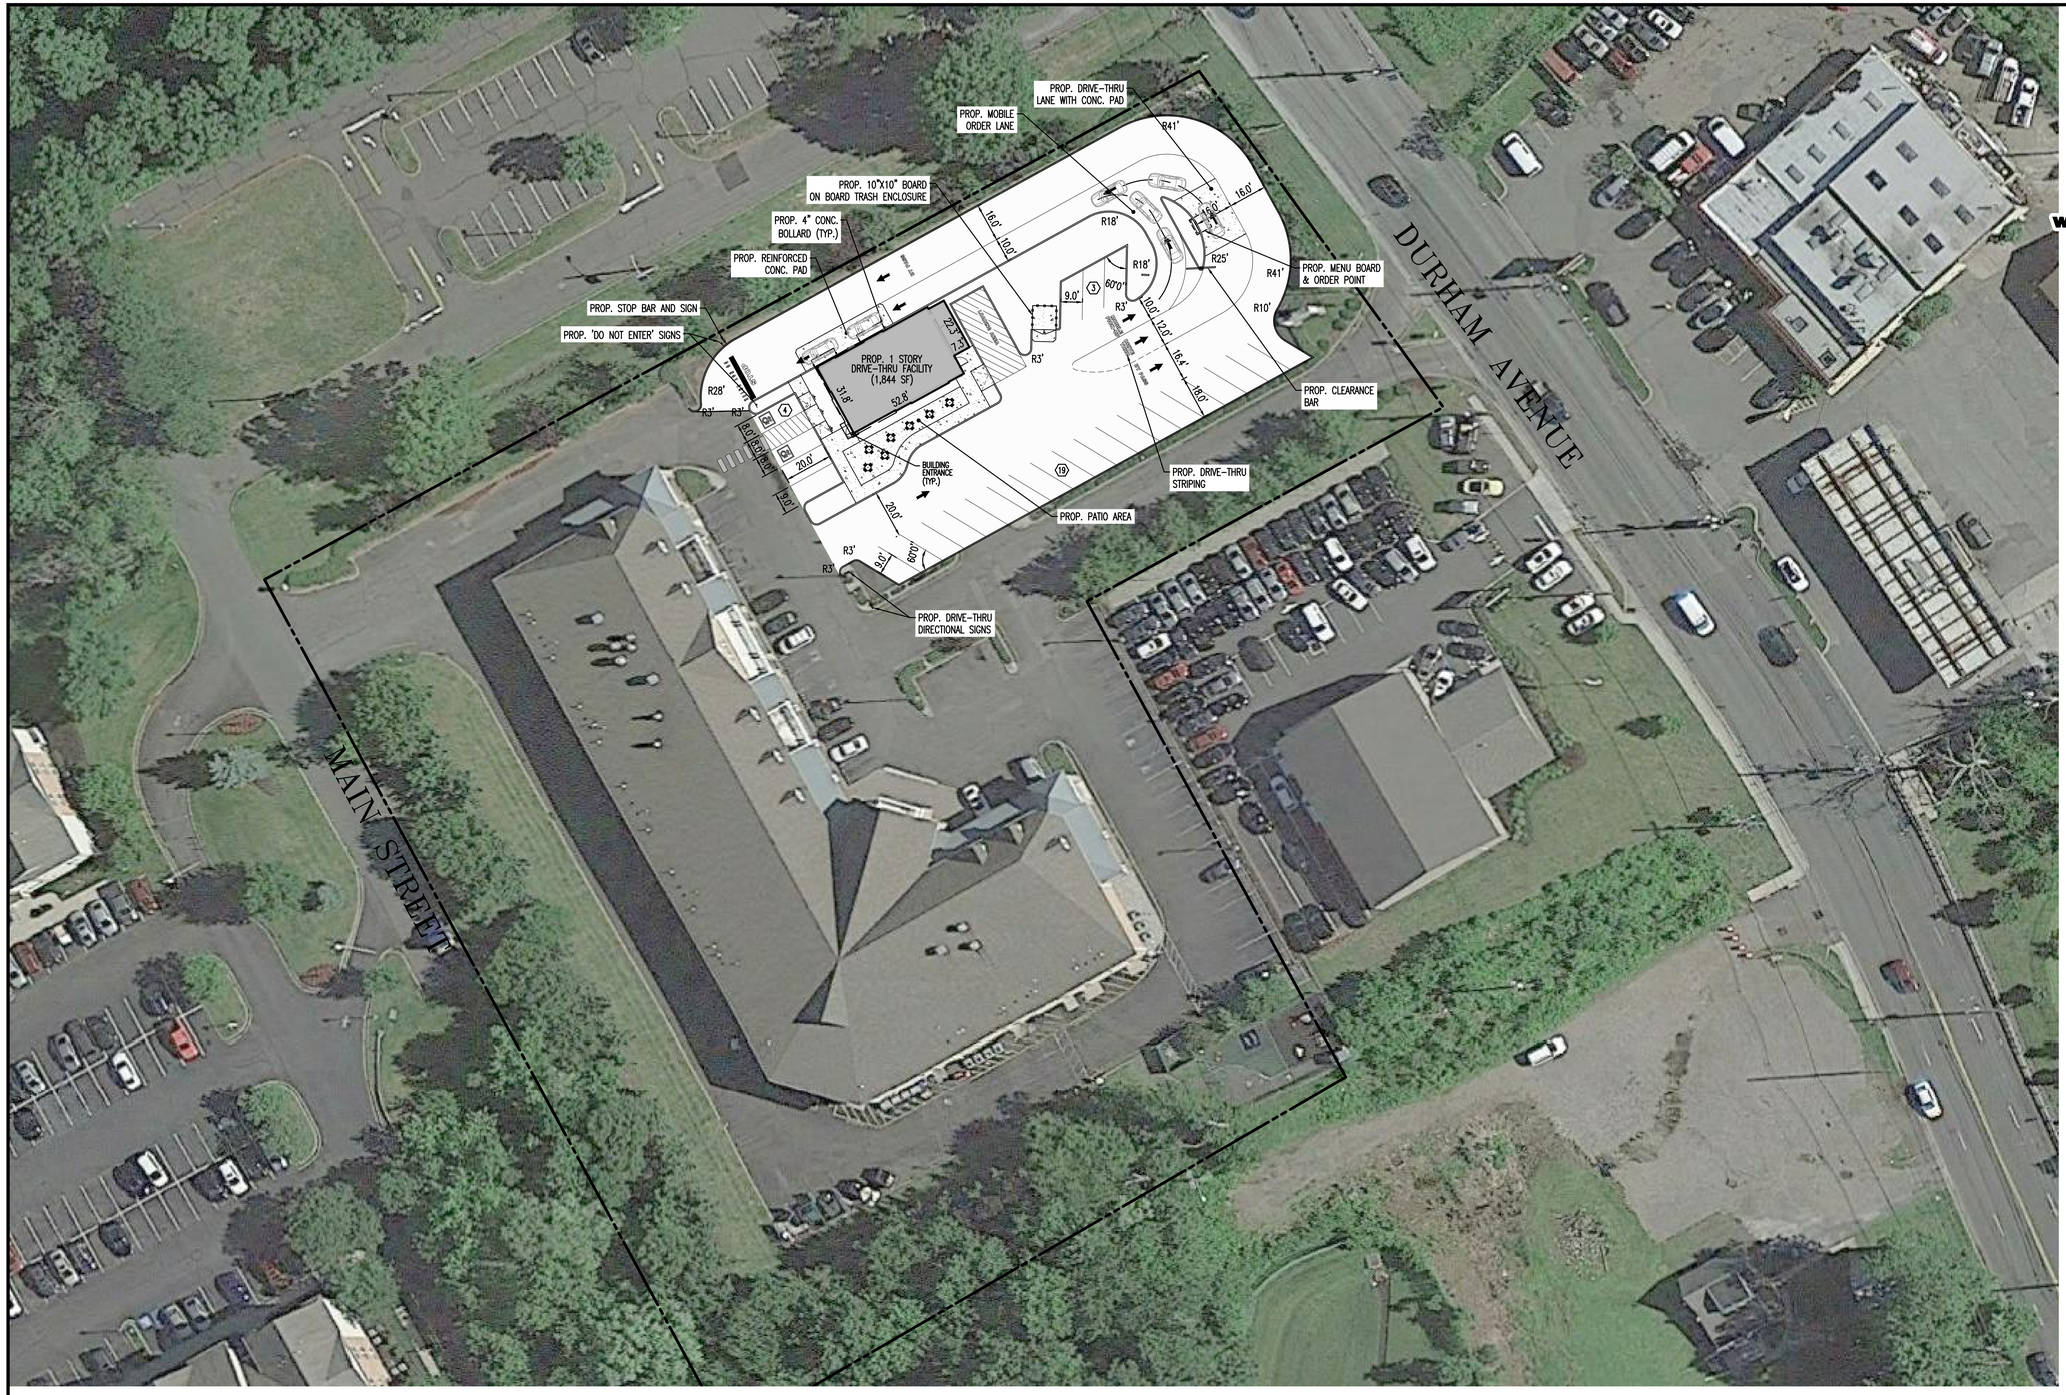

GRAPHIC SCALE

-30 0 15 30 60 120

(IN FEET)
1 INCH = 30 FT.

DYNAMIC
• ENGINEERING • EARTH
• SURVEY • TRAFFIC

REV.	DATE	COMMENTS	BY

THIS PLAN SET IS FOR PERMITTING PURPOSES ONLY AND MAY NOT BE USED FOR CONSTRUCTION

DRAWN BY: RRR | DESIGNED BY: XXX | CHECKED BY: XXX | CHECKED BY: -

PROJECT: **ELITE PROPERTIES**
PROPOSED DRIVE-THRU FACILITY
BLOCK 10.02, LOT 541
110 DURHAM AVENUE
BOROUGH OF SOUTH PLAINFIELD, MIDDLESEX COUNTY, NEW JERSEY

811 Know what's below Call before you dig.

PROTECT YOURSELF
ALL STATES REQUIRE NOTIFICATION OF EXCAVATORS, DESIGNERS, OR ANY PERSON PREPARING TO DISTURB THE EARTH'S SURFACE ANYWHERE IN ANY STATE

FOR STATE SPECIFIC DIRECT PHONE NUMBERS VISIT: WWW.CALL811.COM

DYNAMIC ENGINEERING
LAND DEVELOPMENT CONSULTING • PERMITTING
GEOTECHNICAL • ENVIRONMENTAL
TRAFFIC • SURVEY • PLANNING & ZONING
245 Main Street, Suite 110
Chester, NJ 07930
T: 908.879.9229 | F: 908.879.0222
Offices conveniently located at:
Lake Como, New Jersey • T: 732.974.0198
Chester, New Jersey • T: 908.879.9229
Newark, New Jersey • T: 973.755.7200
Toms River, New Jersey • T: 732.974.0198
Newtown, Pennsylvania • T: 267.488.0276
Philadelphia, Pennsylvania • T: 215.233.4888
Allen, Texas • T: 972.534.2100
Houston, Texas • T: 281.789.6400
Austin, Texas • T: 512.646.9445
Delray Beach, Florida • T: 561.921.8570
www.dynamicec.com

JOSEPH G. JAWORSKI
PROFESSIONAL ENGINEER
NEW JERSEY LICENSE No. 36618

BRETT W. SKAPINETZ
PROFESSIONAL ENGINEER
NEW JERSEY LICENSE No. 41985

TITLE: CONCEPT PLAN 'A'

SCALE: (H) 1"=30' (V) | DATE: 01/06/2021
PROJECT No: 0555-99-012

SHEET No: 1 OF 1 | Rev. #: 0

Plotted: 01/08/21 - 9:35 AM, By: rrussell
File: P:\DECPC PROJECTS\0555 Elite Properties\99-012 South Plainfield\Dwg\Concept\D55599012CA0.dwg, ---> 01 CONCEPT PLAN 'A'

COPYRIGHT © 2021 - DYNAMIC ENGINEERING CONSULTANTS, PC - ALL RIGHTS RESERVED