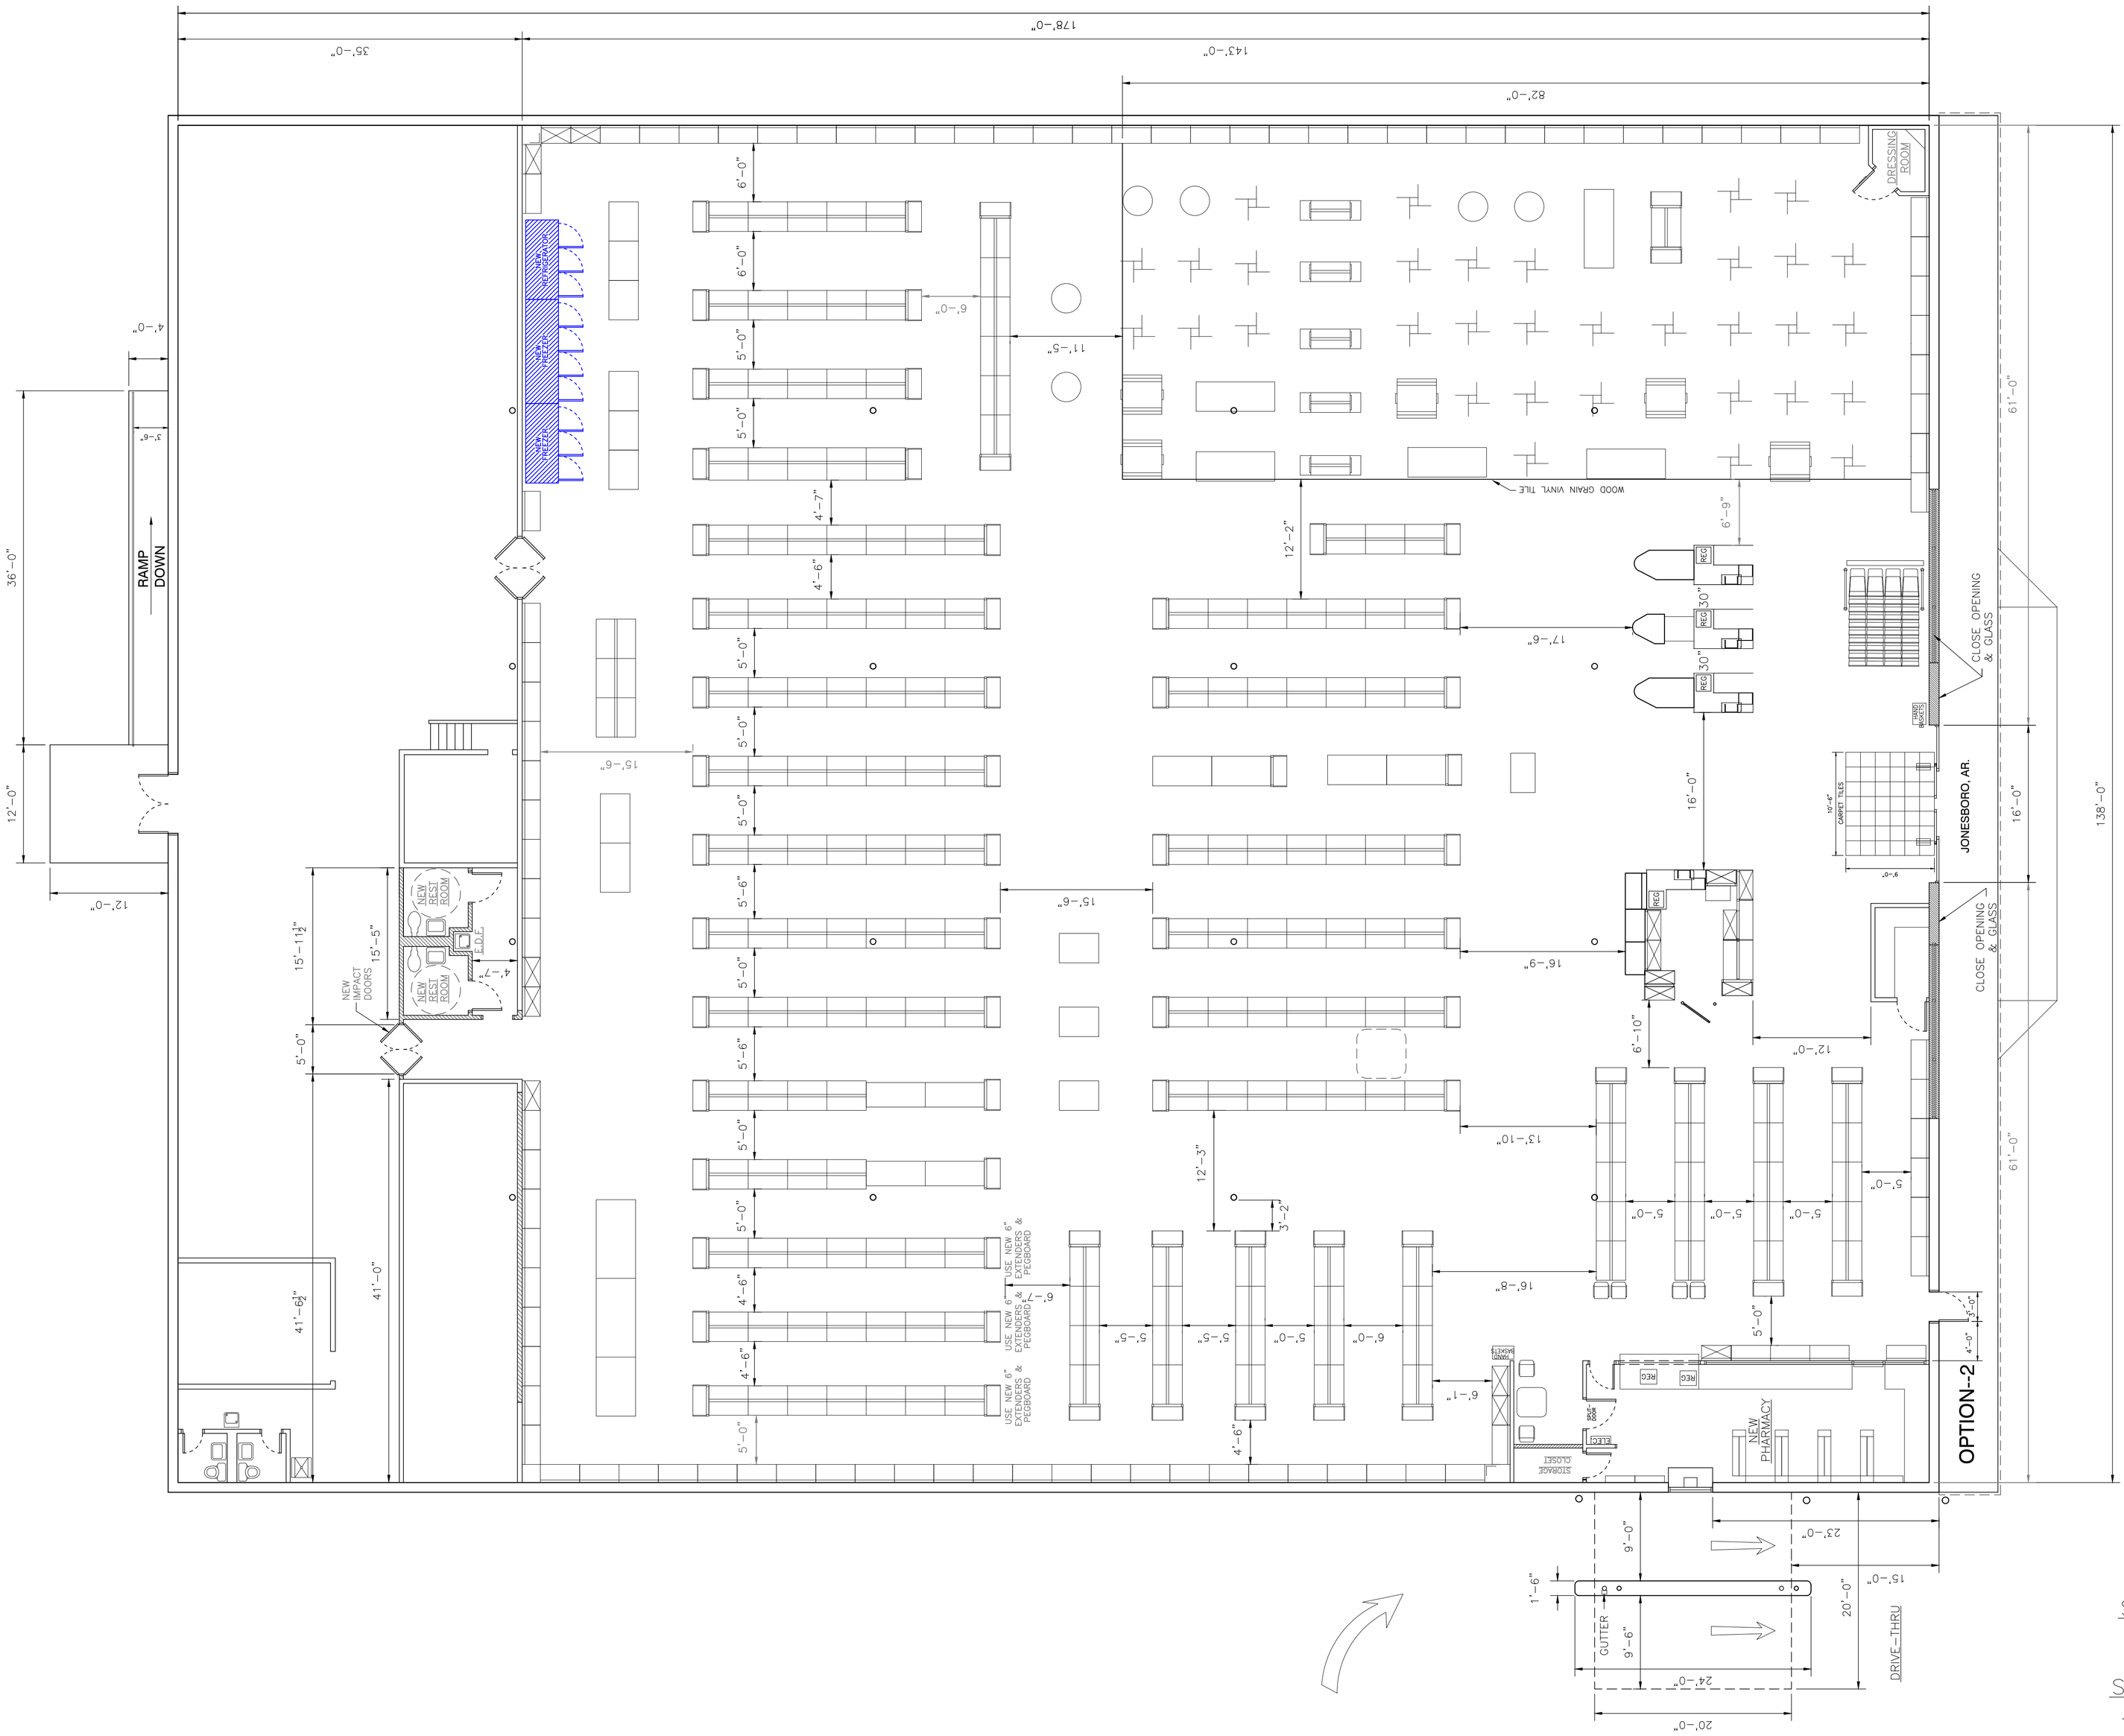

JONESBORO, AR.

STOCK ROOM: 4,830 SQ. FT.

PHARMACY: 527 SQ. FT.

SALES FLOOR: 19,207 SQ. FT.

TOTAL AREA: 24,564 SQ. FT.

REVISIONS:

freed's

PROJECT: JONESBORO, AR #2015 COOLER/FREEZER REPLACEMENT

DRAWING: FLOOR PLAN

DRAWN BY:

CHECKED:

DATE: 6/19/14

SCALE: 3/32"=1'0"

SHEET NO: A-1