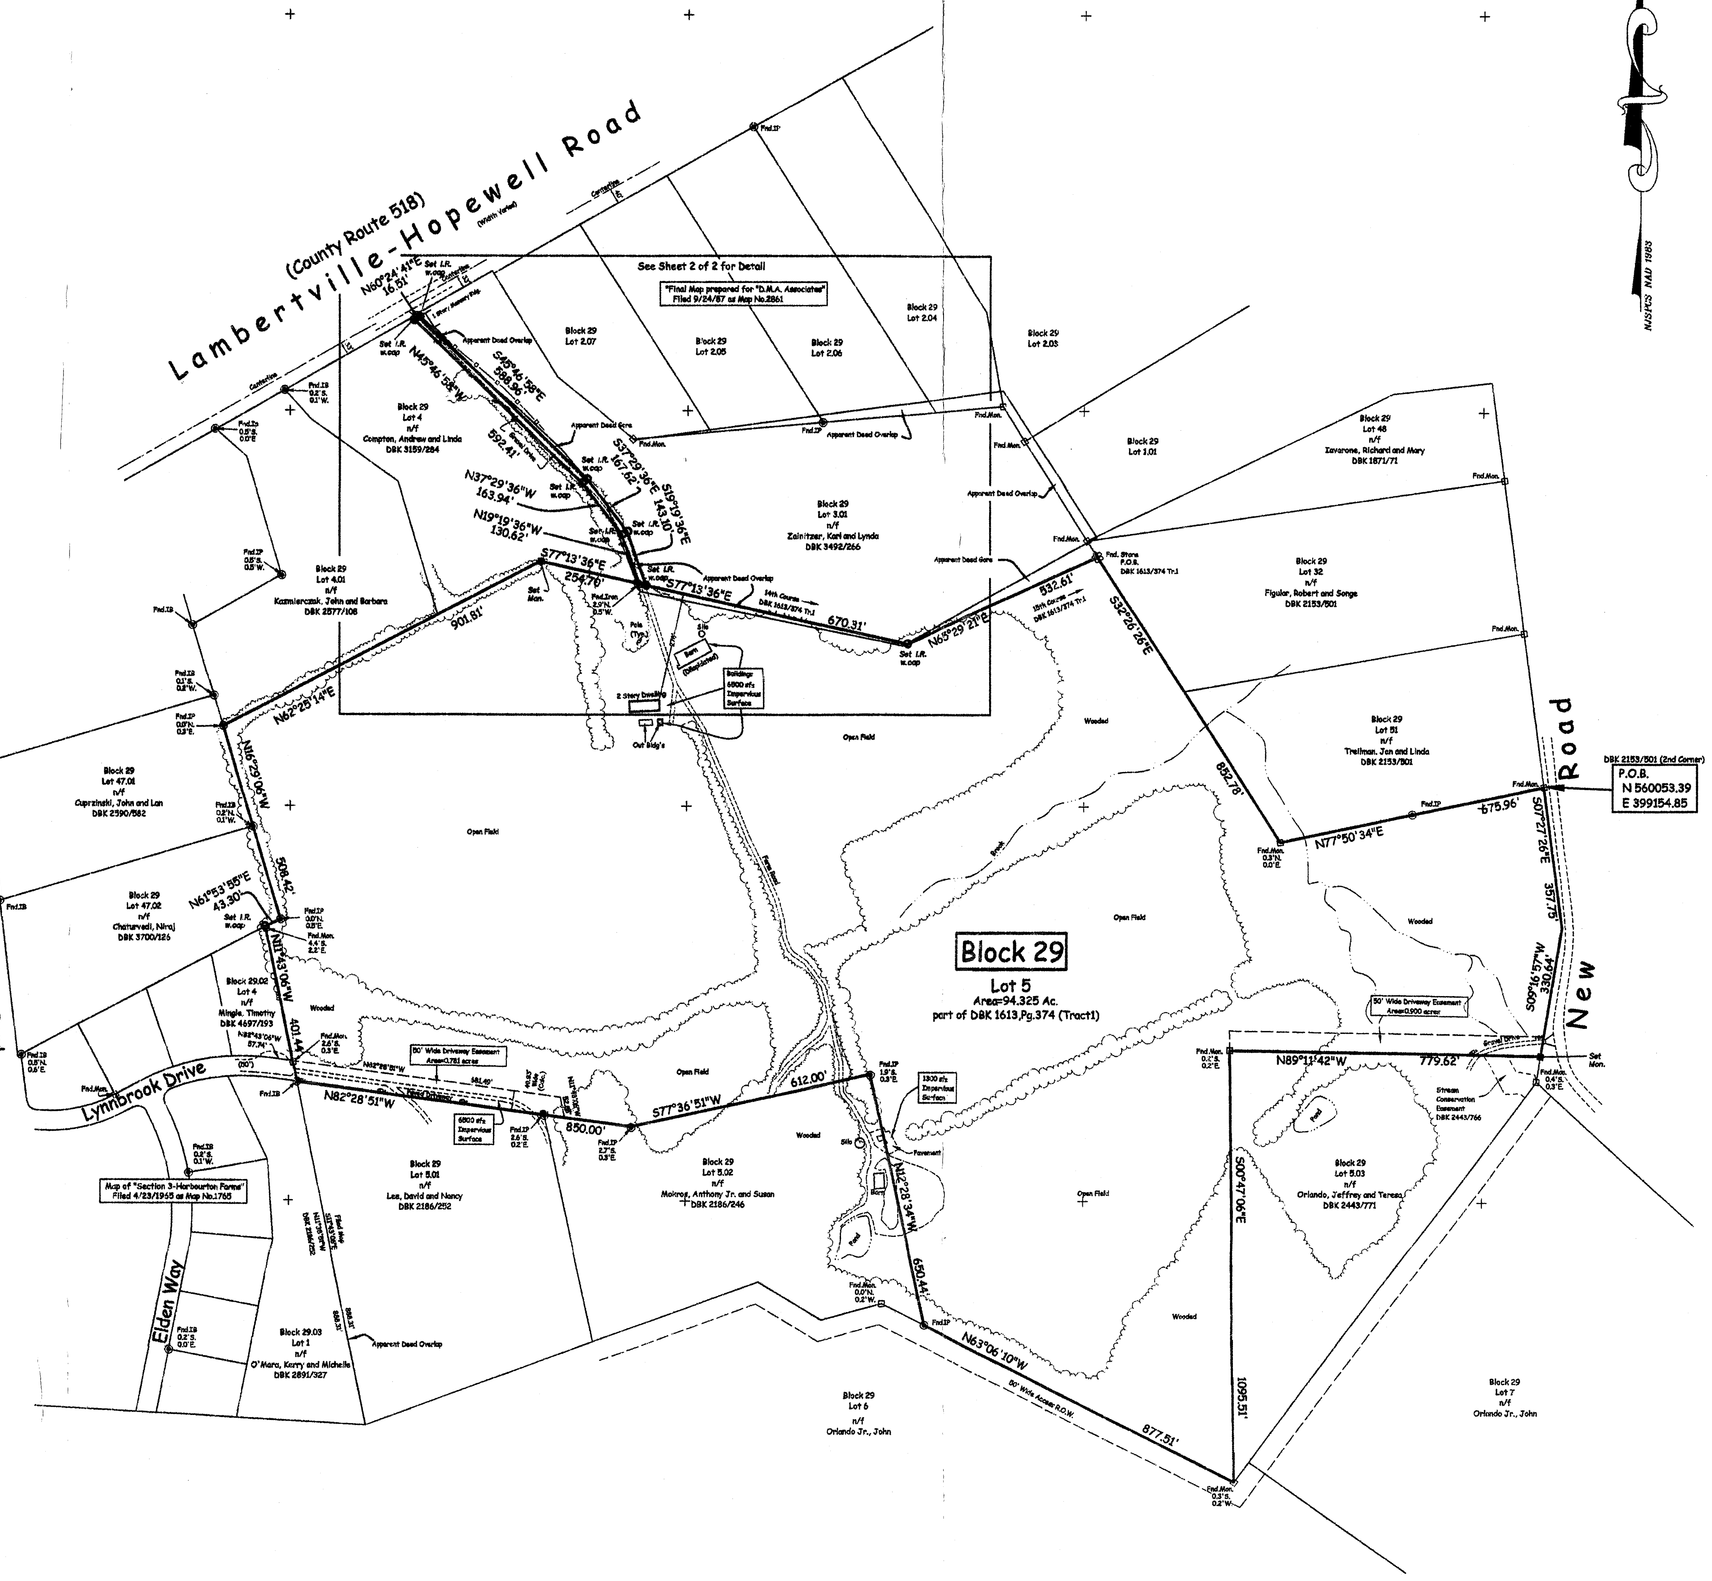
Lambertville-Hopewell Road
(County Route 518)
(width varies)
See Sheet 2 of 2 for Detail
"Final Map prepared for "D.M.A. Associates" Filed 9/24/87 as Map No.2861
Block 29
Lot 5
Area=94.325 Ac.
part of DBK 1613,Pg.374 (Tract1)
Harbourtown-Rocktown Road
Lynnbrook Drive
Elden Way
New Road
Open Field
Wooded
Block 29 Lot 4 n/f Compton, Andrew and Linda DBK 3159/284
Block 29 Lot 4.01 n/f Kazmierczak, John and Barbara DBK 2577/108
Block 29 Lot 47.01 n/f Caprotaki, John and Lori DBK 2590/582
Block 29.02 Lot 4 n/f Mingle, Timothy DBK 4977/193
Block 29.03 Lot 1 n/f O'Hara, Kerry and Michelle DBK 2895/327
Block 29 Lot 2.07
Block 29 Lot 2.05
Block 29 Lot 2.06
Block 29 Lot 2.04
Block 29 Lot 2.03
Block 29 Lot 3.01 n/f Zaintzer, Karl and Lynda DBK 3492/266
Block 29 Lot 48 n/f Zavarone, Richard and Mary DBK 1871/71
Block 29 Lot 32 n/f Figular, Robert and Sonya DBK 2153/501
Block 29 Lot 51 n/f Trellman, Jon and Linda DBK 2153/501
Map of "Section 3-Harbourtion Farms" Filed 4/23/1965 as Map No.1765
50' Wide Driveway Easement Area=0.793 acres
50' Wide Driveway Easement Area=0.900 acres
Stream Conservation Easement DBK 2443/766
Apparent Deed Overlap
Apparent Deed Gore
Set I.R. w/cap
Set Mon.
Fnd.Mon.
Fnd.Pipe
Fnd.Iron
Old Bdy's
E Story Dwelling
Pole
Fnd.Mon. 0.3'N. 0.2'E.
