Part of Lots 95, 96, 241, 242, 243, 244, and 245 of the Original Town of Edwardsville and a vacated 33 foot wide road being located in the Northwest Quarter of Section 11, Township 4 North, Range 8 West of the Third Principal Meridian, Madison County, Illinois

(as shown by plat recorded in Plat Book 4 on page 4 of the Madison County records)

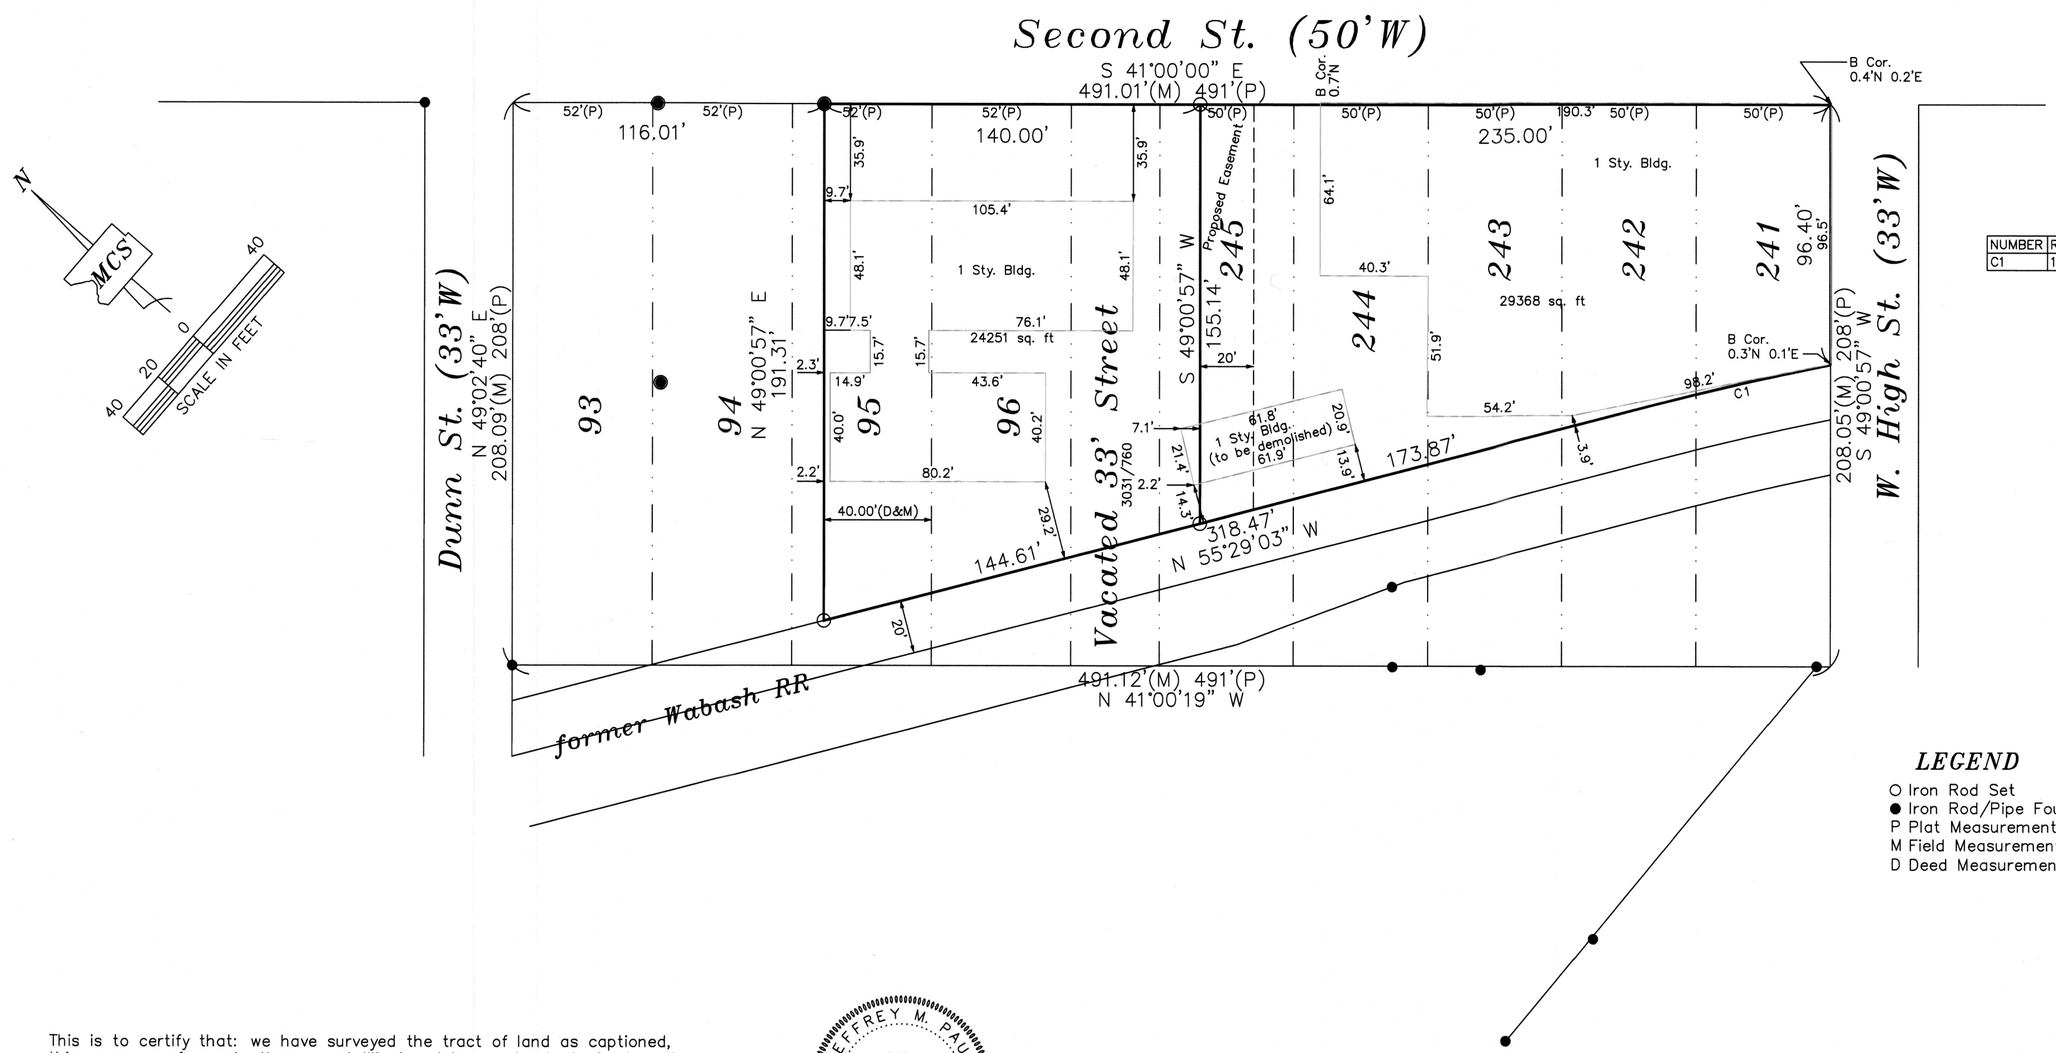

NUMBER	Radius	Chord Bearing	Chord	Arc
C1	1226.57	N 53°53'11" W	68.40	68.41

LEGEND

- O Iron Rod Set
- ● Iron Rod/Pipe Found
- P Plat Measurement
- M Field Measurement
- D Deed Measurement

This is to certify that: we have surveyed the tract of land as captioned, this survey conforms to the current Illinois minimum standards for boundary surveys, and this plat is a correct and true representation of said survey.

Date 12/12/08

MADISON COUNTY SURVEYORS, INC.

Jeffrey M. Pauk, I.P.L.S.#3154
Registration Renewal Date: 11/30/10

JEFFREY M. PAUK ★ 3154 PROFESSIONAL LAND SURVEYOR STATE OF ILLINOIS ★ EDWARDSVILLE, ILL.

MADISON COUNTY SURVEYORS MCS 140 A NORTH MAIN STREET EDWARDSVILLE, IL 62025 PH. (618) 692-4414 FAX (618) 692-4404	*Plat of Survey* *Edwardsville Lumber Co.* *201 W. High St.* *Edwardsville, IL 62025*	DN. BY: *JMP* SHEET *1* OF *1* Revisions: JOB NUMBER: *08138*