1630 VENTURES, LLC PROPERTY PLAN

BROADKILL HUNDRED - SUSSEX COUNTY
DELAWARE

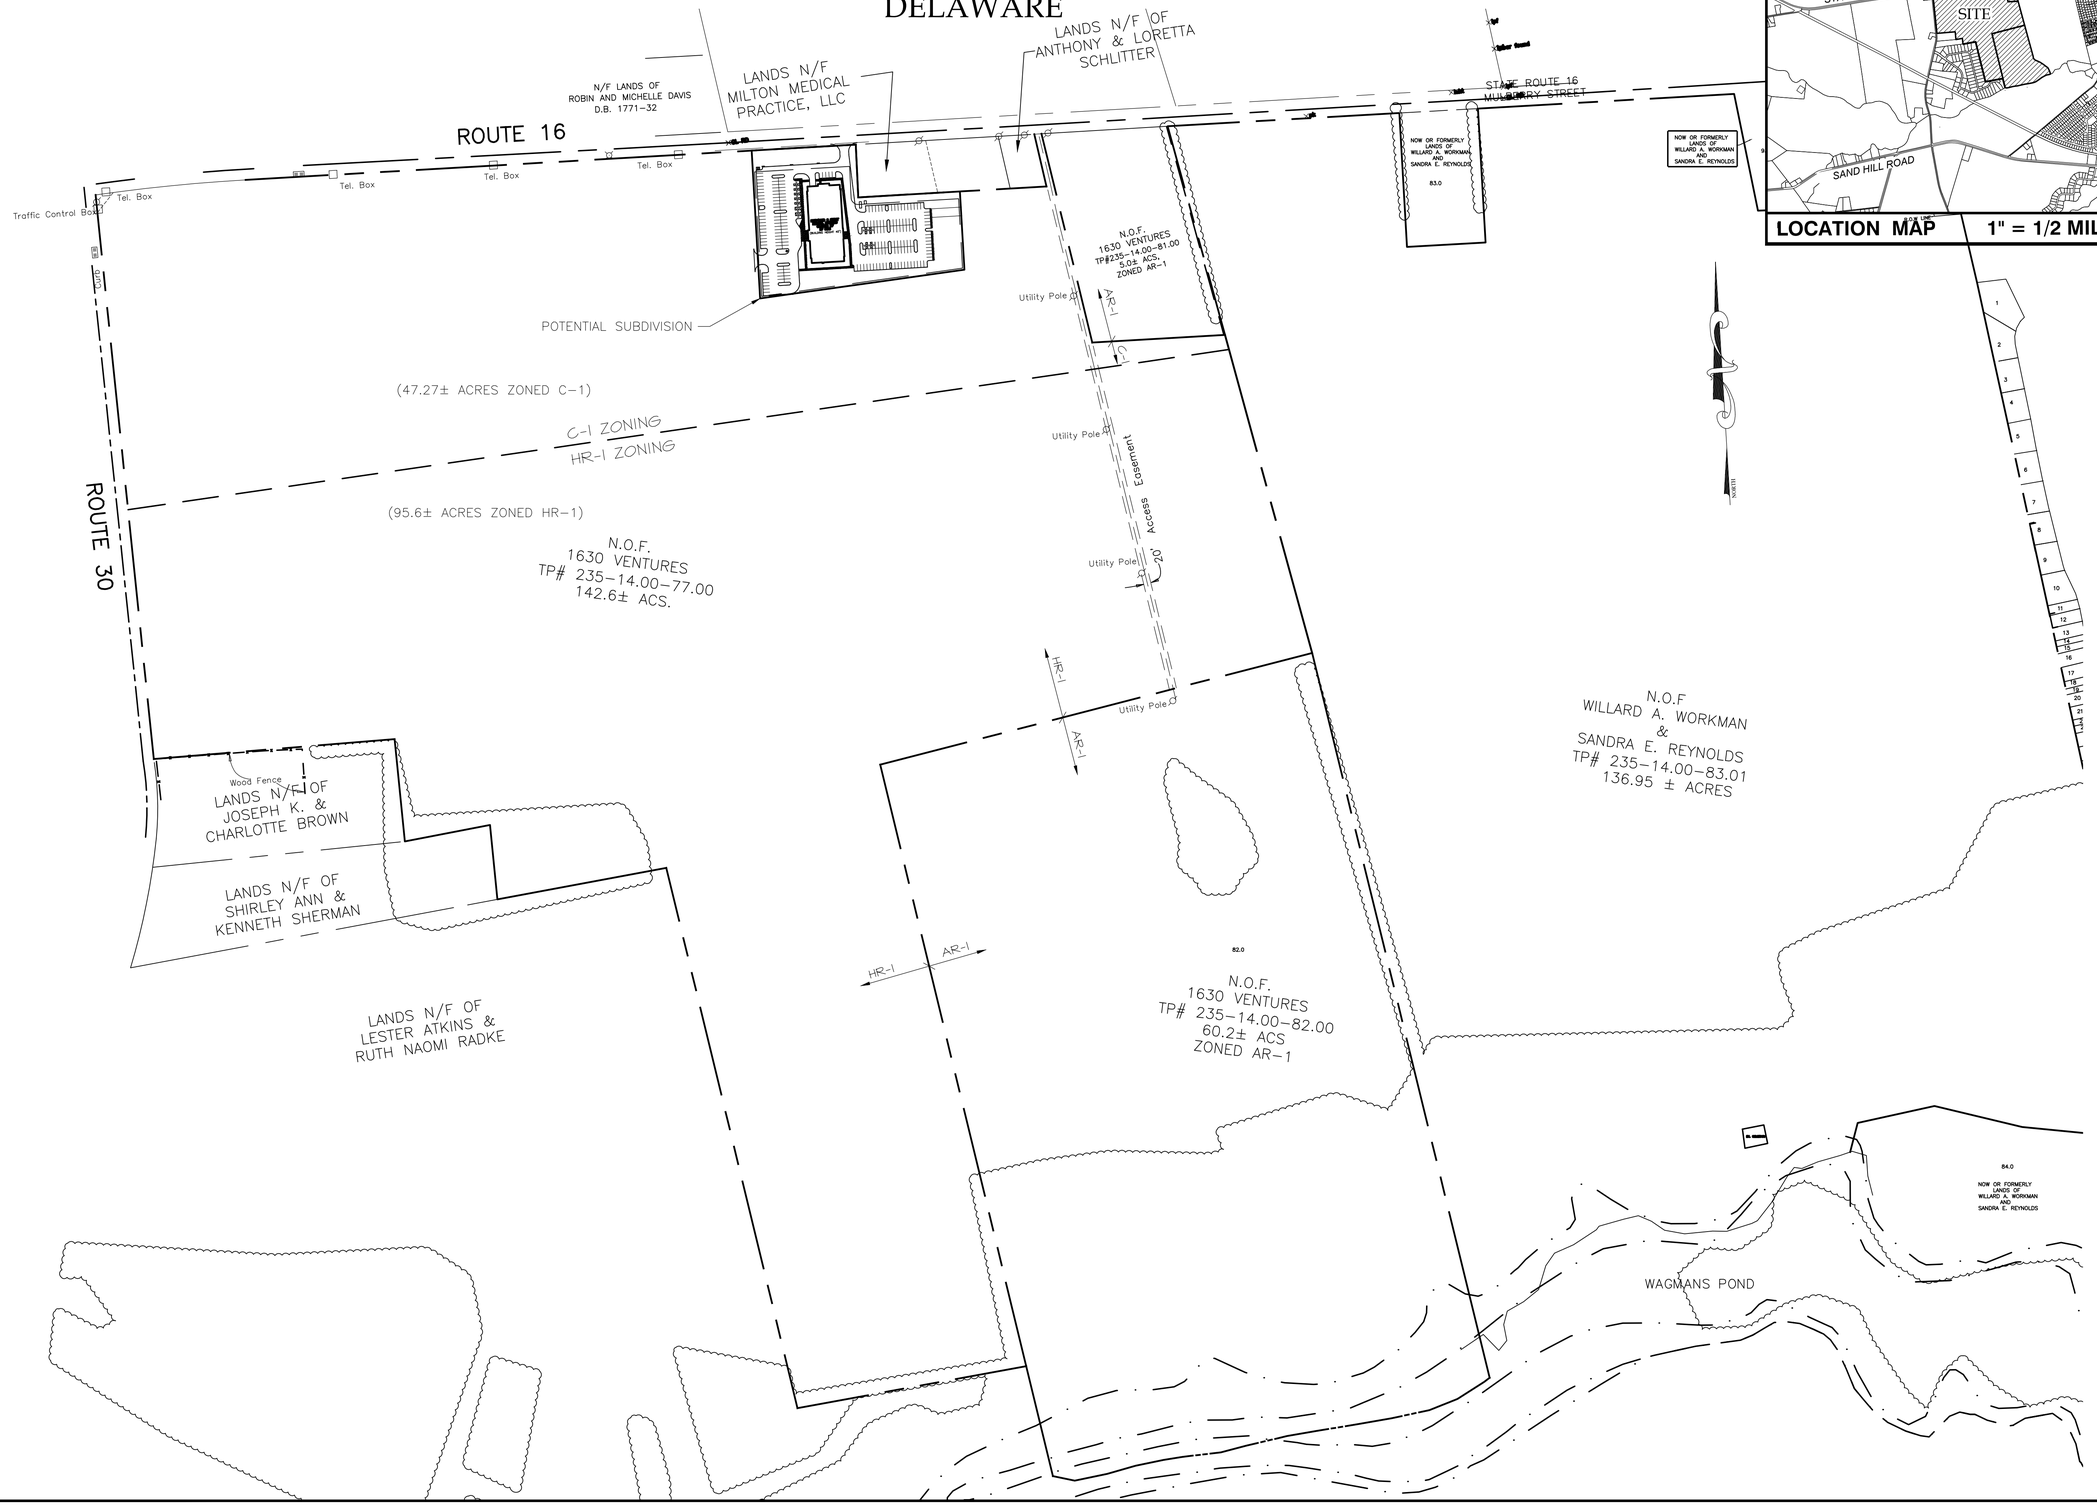

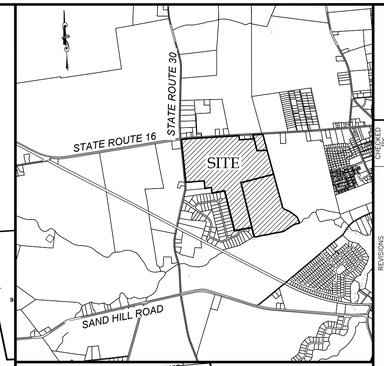

REVISIONS

1630 VENTURES, LLC
PROPERTY PLAN
BROADKILL HUNDRED - SUSSEX COUNTY, DELAWARE

OWNER
1630 VENTURES, LLC
1 SOUTH CLEVELAND AVE
WILMINGTON, DE 19805

200 CONTINENTAL DRIVE
SUITE 400
NEWARK, DE 19713
PHONE (302) 323-9377
FAX (302) 323-8451
WWW.LANDMARK-SE.COM
INFO@LANDMARK-SE.COM

201 RESEARCH BLVD.
SUITE 114
ABERDEEN, MD 21001
PHONE (410) 939-2144
FAX (410) 939-2164
INFOMD@LANDMARK-SE.COM

Landmark
Science & Engineering

THIS DRAWING AND THE DESIGN CONTAINED HEREIN ARE THE PROPERTY OF LANDMARK SCIENCE & ENGINEERING AND SHALL NOT BE ALTERED OR COPIED WITHOUT WRITTEN PERMISSION.

THIS DRAWING DOES NOT INCLUDE CONSTRUCTION SAFETY FOR CONSTRUCTION PURPOSES.

ALL CONSTRUCTION MUST BE DONE IN CONFORMANCE WITH THE OCCUPATIONAL SAFETY AND HEALTH ACT OF 1970 AND ALL APPLICABLE AMENDMENTS THERETO, APPURTENANT

DRAWN BY:	MKB
DESIGN BY:	MKB
CHECK BY:	XXX
SCALE:	1" = 200'
DATE:	01/19/21
SHEET:	1 OF 1

0 100 200 400
GRAPHIC SCALE

CM-01

COMMISSION: C2823-3

FILE NAME: Parcel_EXHIBIT.dwg

© 2021 LANDMARK SCIENCE & ENGINEERING

P:\C2823-3 MASTER PLAN\PLANS\EXHIBIT\PARCEL_EXHIBIT.DWG