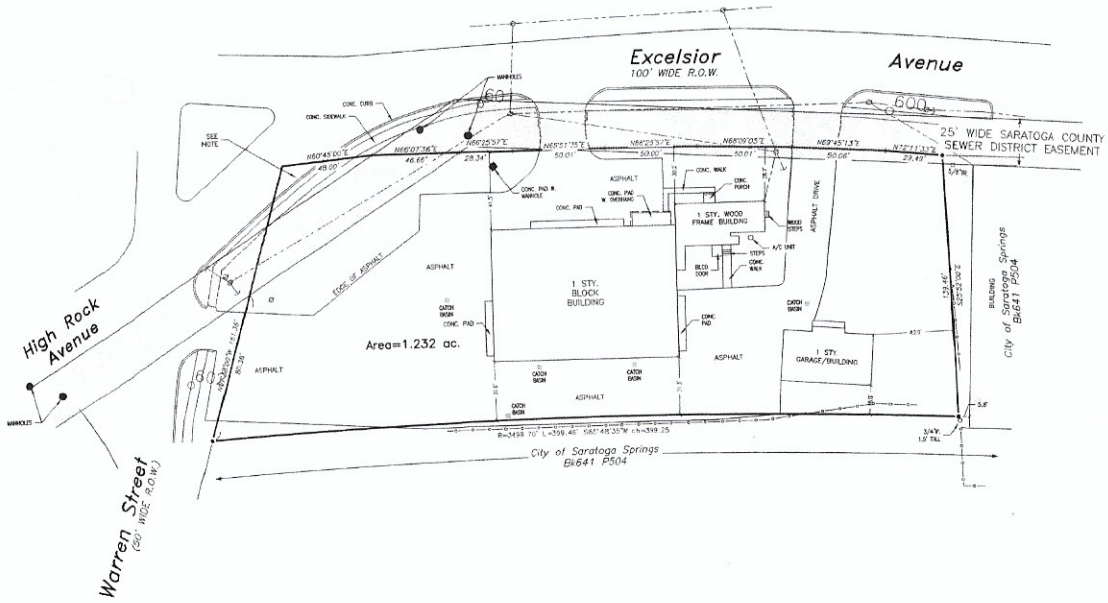

Record North
per Bk1710 P571

Map Legend

- 5/8" steel rod set with a tag
- marker found, labeled
- utility pole
- overhead wires
- chain-link fence

Deed Reference:

Bardino Enterprises, LLC dated January 25, 2005 in Book 1710 of Deeds, page 571.

Map Reference:

"Lands of Charles Bardino, Jr." dated Dec. 9, 1987 prepared by David F. Palma, P.E. & L.S.

Note:

The Bardino deed lines extend into High Rock Avenue. No conveyance to the City of Saratoga Springs was found.

Map of lands of
Bardino Enterprises, LLC
situate at
40 Excelsior Avenue
City of Saratoga Springs, Saratoga County NY

THOMPSON ENGINEERING
LAND SURVEYORS, P.C.
12 Lake Avenue
Saratoga Springs NY
12866
Voice: (518) 587-2665
Fax : (518) 587-3772

DATE	DESCRIPTION
REVISIONS	
DATE: Oct. 7, 2011	
JOB NO.: S11-169.24	
DRAWN BY: DES	
CHKD.BY: BF	
TAX MAP: 166.29-3-1	
SCALE: 1" = 30'	

15 0 15 30

S11-169.24

P:\Bardino Enterprises 40 Excelsior\dwg\S11-169 Bardino Enterprises.dwg