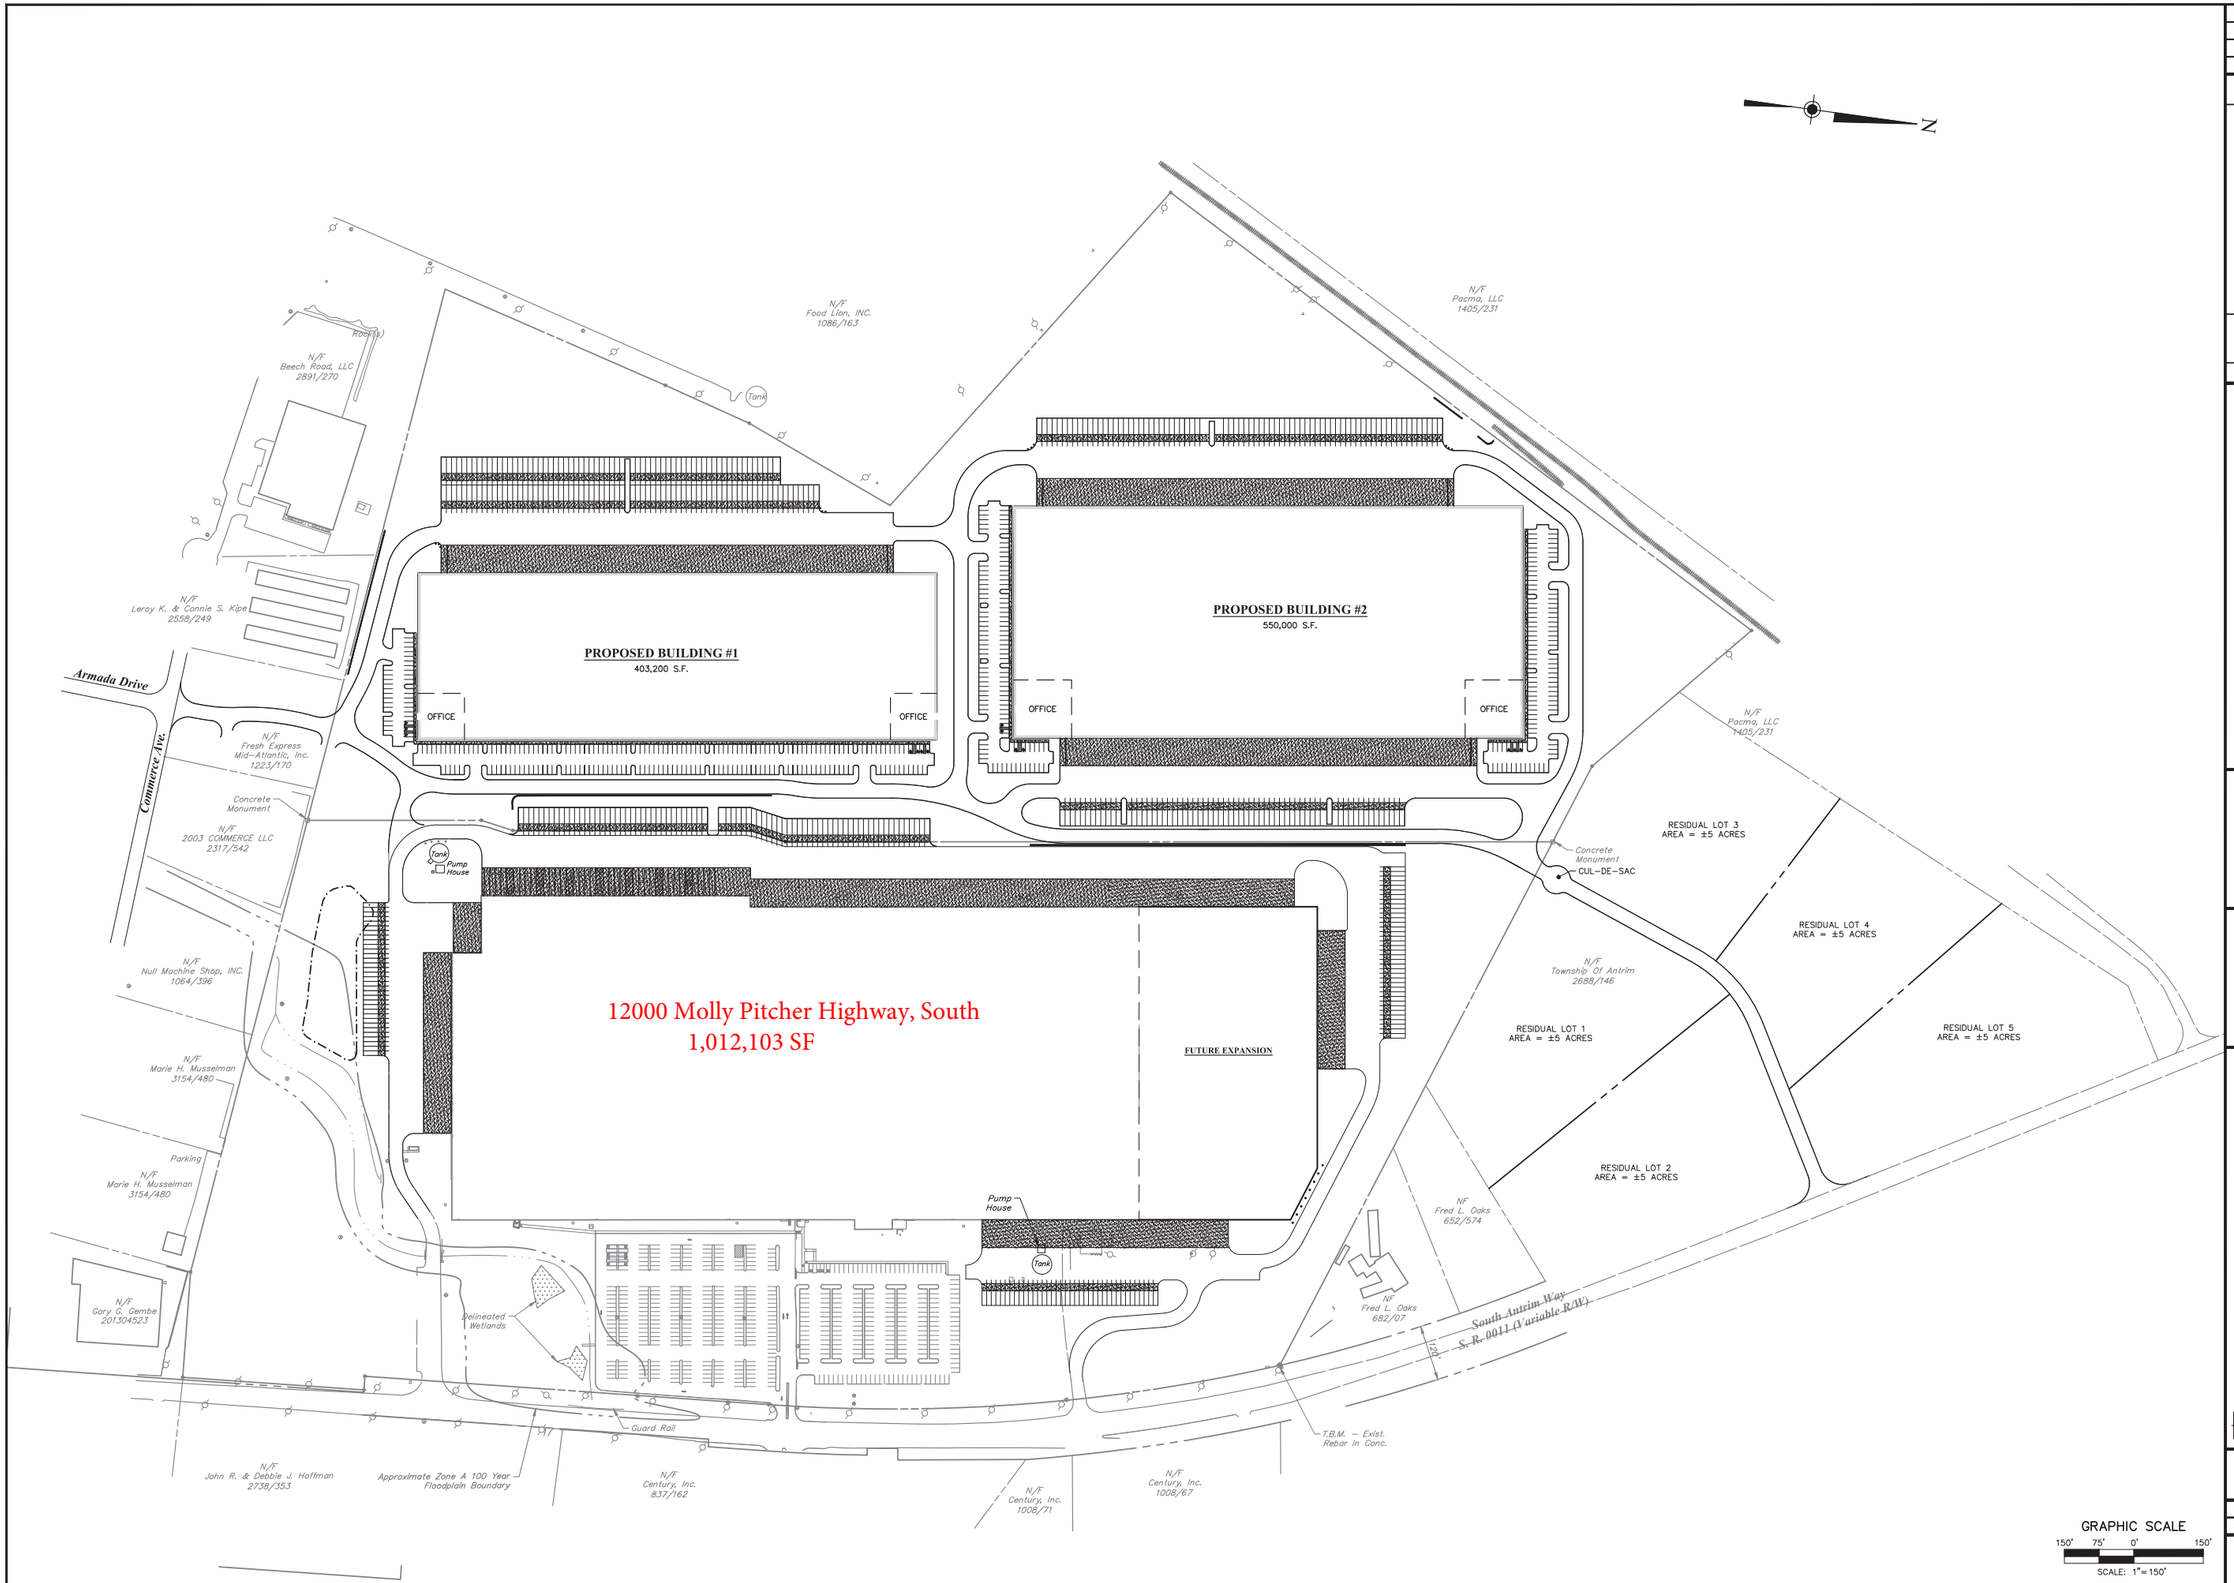

PROJ. MGR. -	RMS
DESIGN -	JBH
CADD -	JBH
CHECKED -	RMS

NO.	DATE	REVISION	BY

ANTRIM TWP. PROPERTY ROAD OPTIONS
FOR
MATRIX I-81 LOGISTICS CENTER
FOR
MATRIX ANTRIM LAND, LP
ANTRIM TOWNSHIP, FRANKLIN COUNTY, PENNSYLVANIA

Snyder, Secary & Associates, LLC
ENGINEERS • PLANNERS • DEVELOPMENT CONSULTANTS
2000 LINGLESTOWN ROAD, SUITE 304
HARRISBURG, PA 17110
PHONE : 717.651.1010
FAX : 717.651.1022
www.snyderscary.com

PROJECT NO.
13-0233-002

DATE: 10/20/17

SCALE: 1" = 150'

SHEET
1 of 1

DRAWING REFERENCE: N:\13\13-0233-002\CADD\LDT\Sketch\13-0233-002 - Township Connections - 2.dwg
PRINTED: 9/10/2018, 7:59AM bhunter