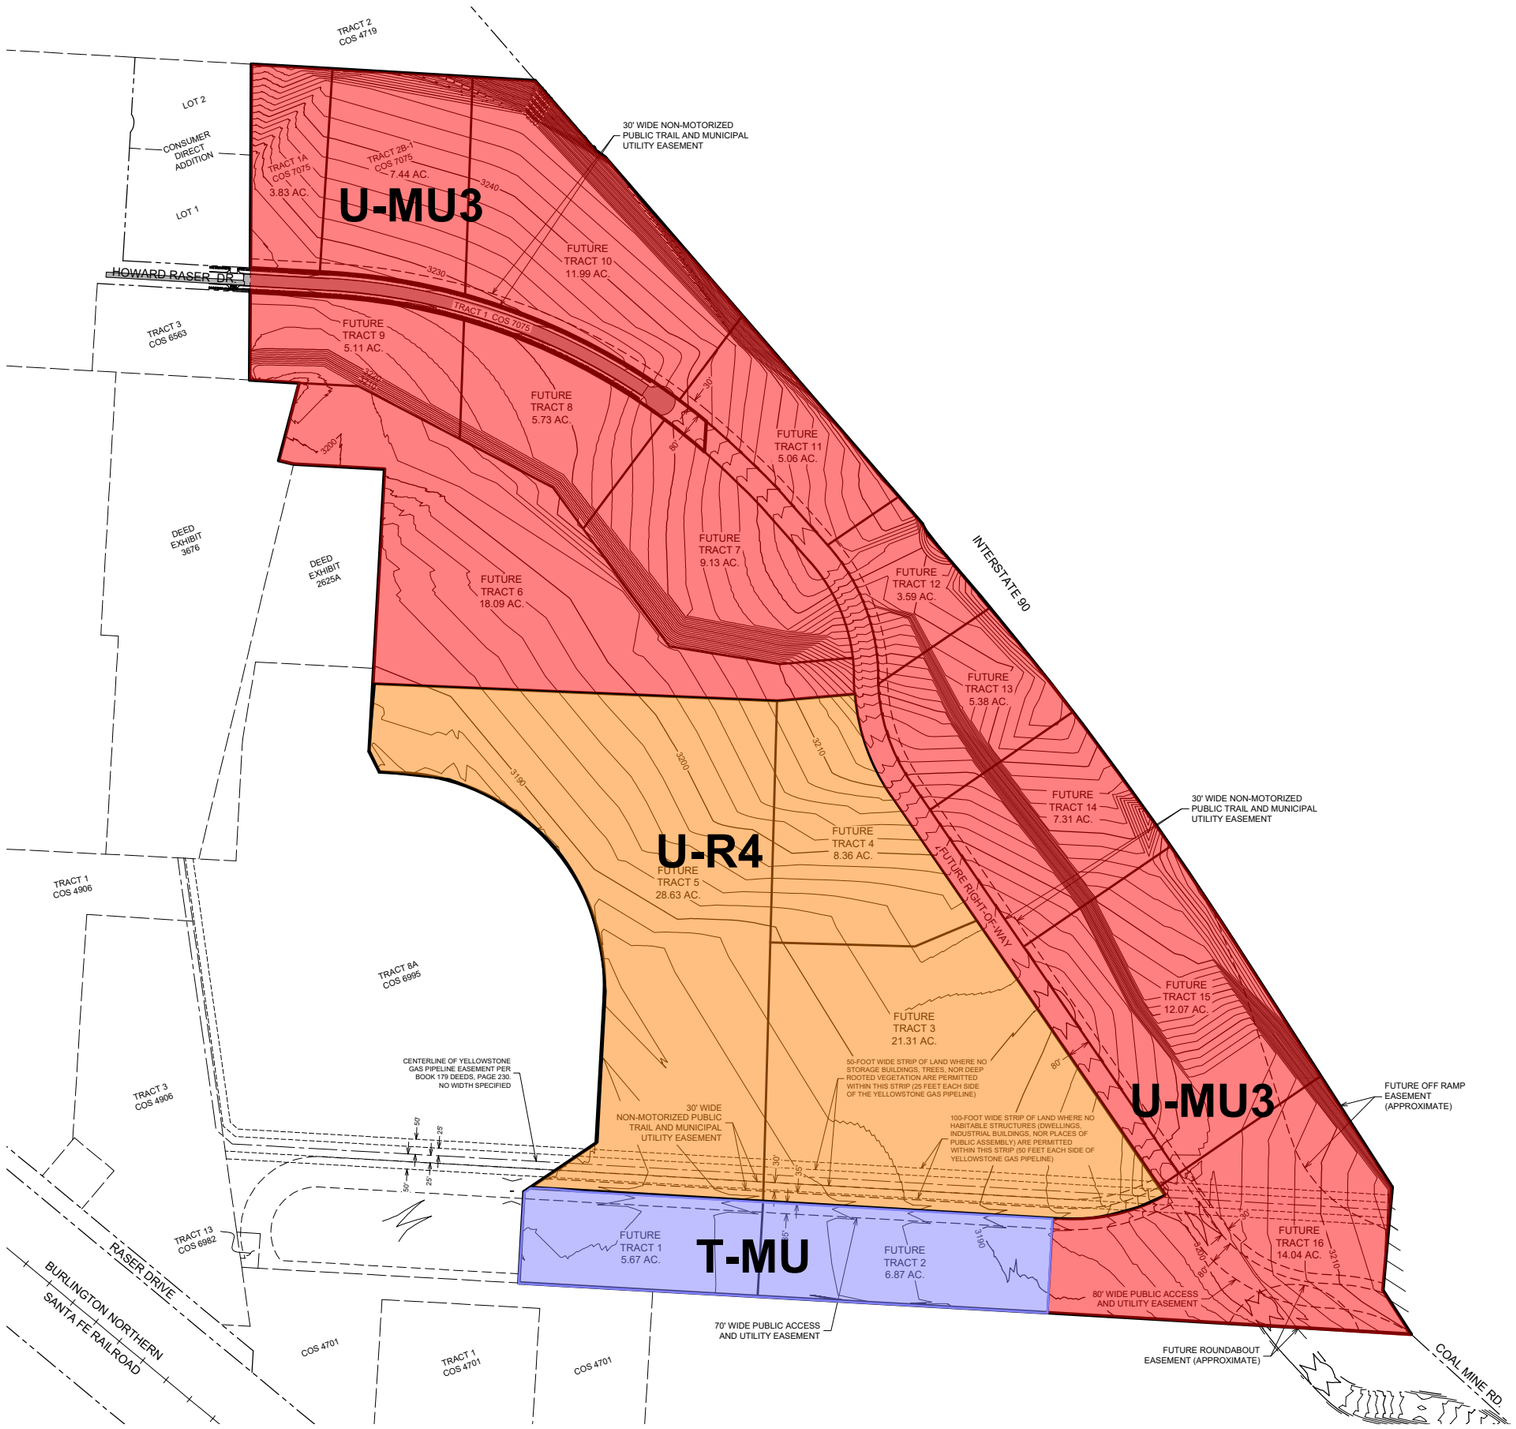

N

250 0 250 500

SCALE - FEET

2 FOOT CONTOUR INTERVAL

WGM GROUP

WWW.WGMGROUP.COM

PRELIMINARY

PLOTTED: 7/27/26
SAVED: 7/27/26

NEW TRACT LAYOUT EXHIBIT
ROSEBURG PROPERTY
MISSOULA, MONTANA

REVISIONS:

NO.	DESCRIPTION	DATE

PROJECT: 23-12-08
LAYOUT: D-SIZE
SURVEYED: ---
DESIGN: ---
DRAFT: CEG
APPROVE: JRS
DATE:

JULY 2026

SHEET 1 OF 1

FILE: W:\Projects\23\1208\00 Data\CAD\02 Exhibits\231208_new tracts-2.dwg