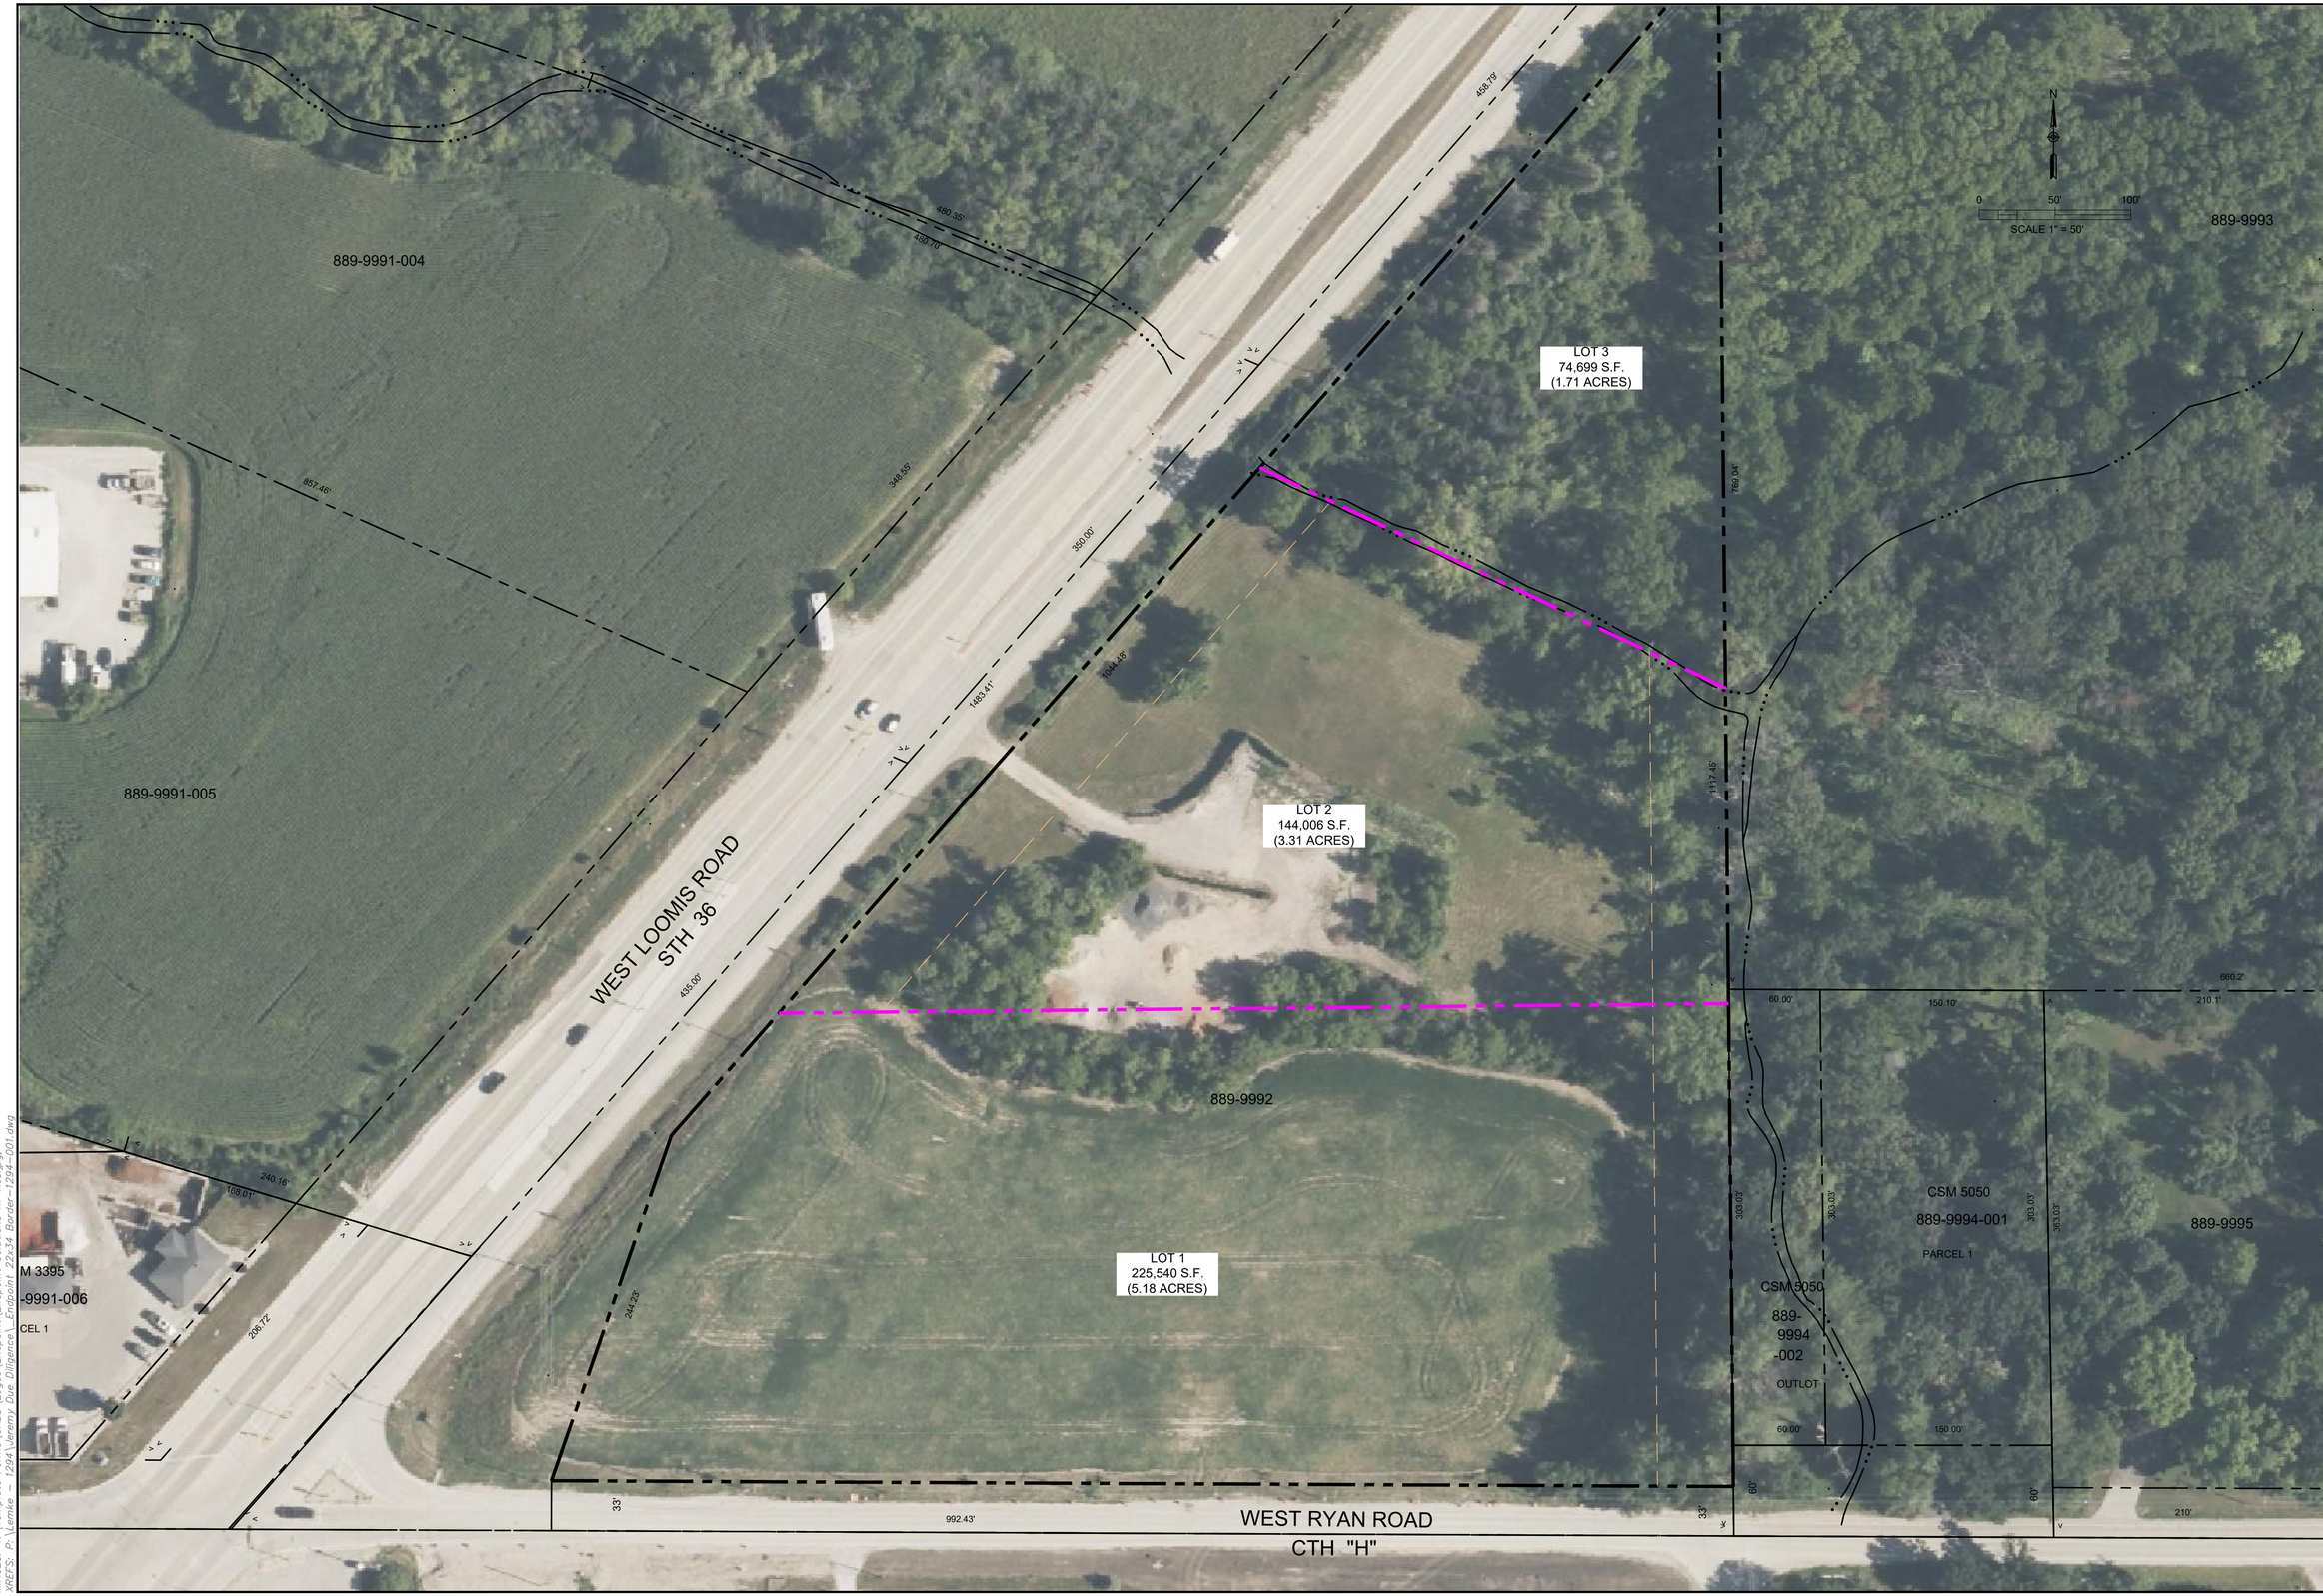

REV:	DATE:
8	
7	
6	
5	
4	
3	
2	

Endpoint Solutions

6871 S. LOVERS LANE
FRANKLIN, WI 53132
PHONE: (414) 427-1200

CONCEPTUAL 3 LOT DIVISION OPTION 1

11223 W. LOOMIS ROAD
FRANKLIN, WISCONSIN 53132

DRAWN BY:	TJS/JJJ	DATE:
CHECKED BY:	JAH	09/08/2025
APPROVED BY:	JAH	

PROJECT NO.
1278-001

SHEET NO.
EX 1

Sep 08, 2025 8:28am PLOTTED BY: jjeffery SAVED BY: jjeffery
P:\Lemke - 1294\Jeremy Due Diligence\1294-001-Survey Base_CSM Option 1_3 Lots.dwg Layout1
IMAGES: T:\Template Forms\CADD\Logos\Endpoint\Endpoint Solutions Hi-Res.jpg;
XREFS: P:\Lemke - 1294\Jeremy Due Diligence_Endpoint 22x34 Border-1294-001.dwg