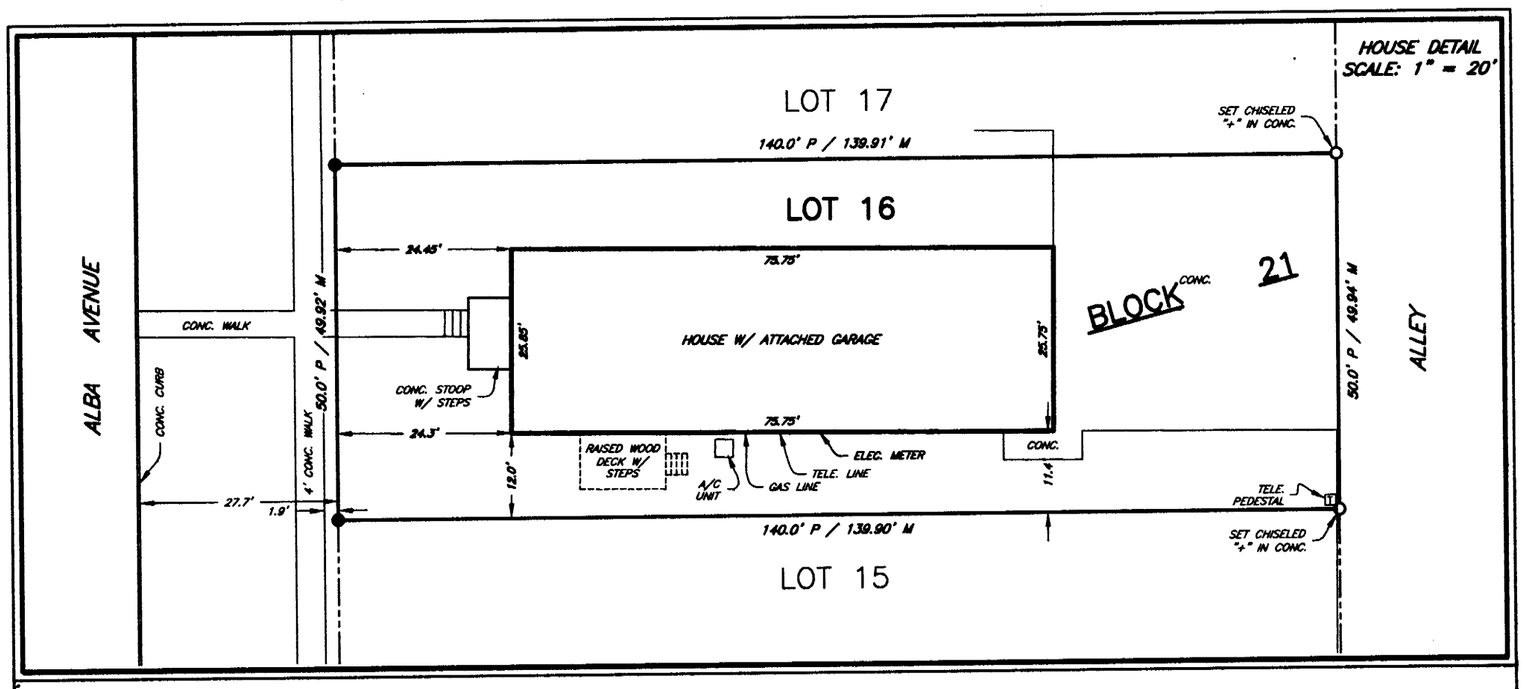

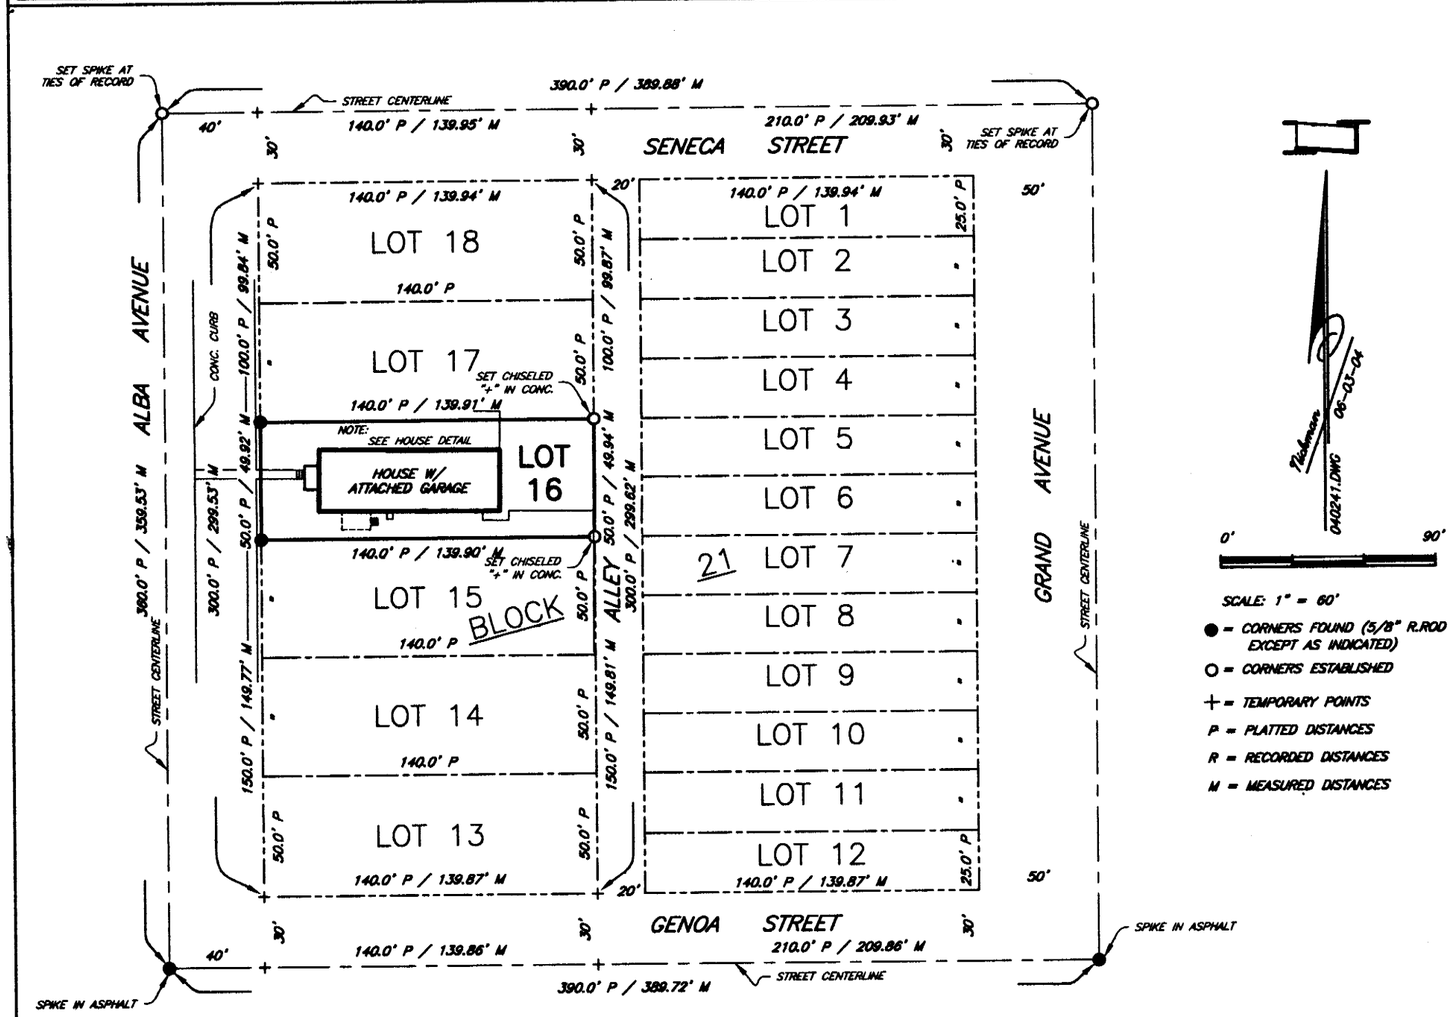

LEGAL DESCRIPTION

Lot Sixteen (16), Block Twenty-one (21), Original Town of Ravenna, Buffalo County, Nebraska.

SURVEYOR'S CERTIFICATE

Surveyed by Buffalo Surveying Corporation, June 2, 2004, as shown on the above plat, William R. Murray, Party Chief, and the building and other improvements are located in relationship to the exterior lines of the above described tract as shown on the above plat, and all information shown on the above plat is true and correct to the best of my knowledge and belief.

(S E A L)

NEBRASKA REGISTERED LS-492 LAND SURVEYOR MITCHELL W. HUMPHREY

BUFFALO SURVEYING CORPORATION

Mitchell W. Humphrey, President
Nebr. Reg. L.S. No. 492

RECEIVED
JUL 19 2004
SURVEY RECORD REPOSITORY
$ 2.50
BUFFALO County
LAG-94

BUFFALO SURVEYING CORPORATION
Kearney, Nebr. 68848
P.O. Box 905 (308) 237-3785