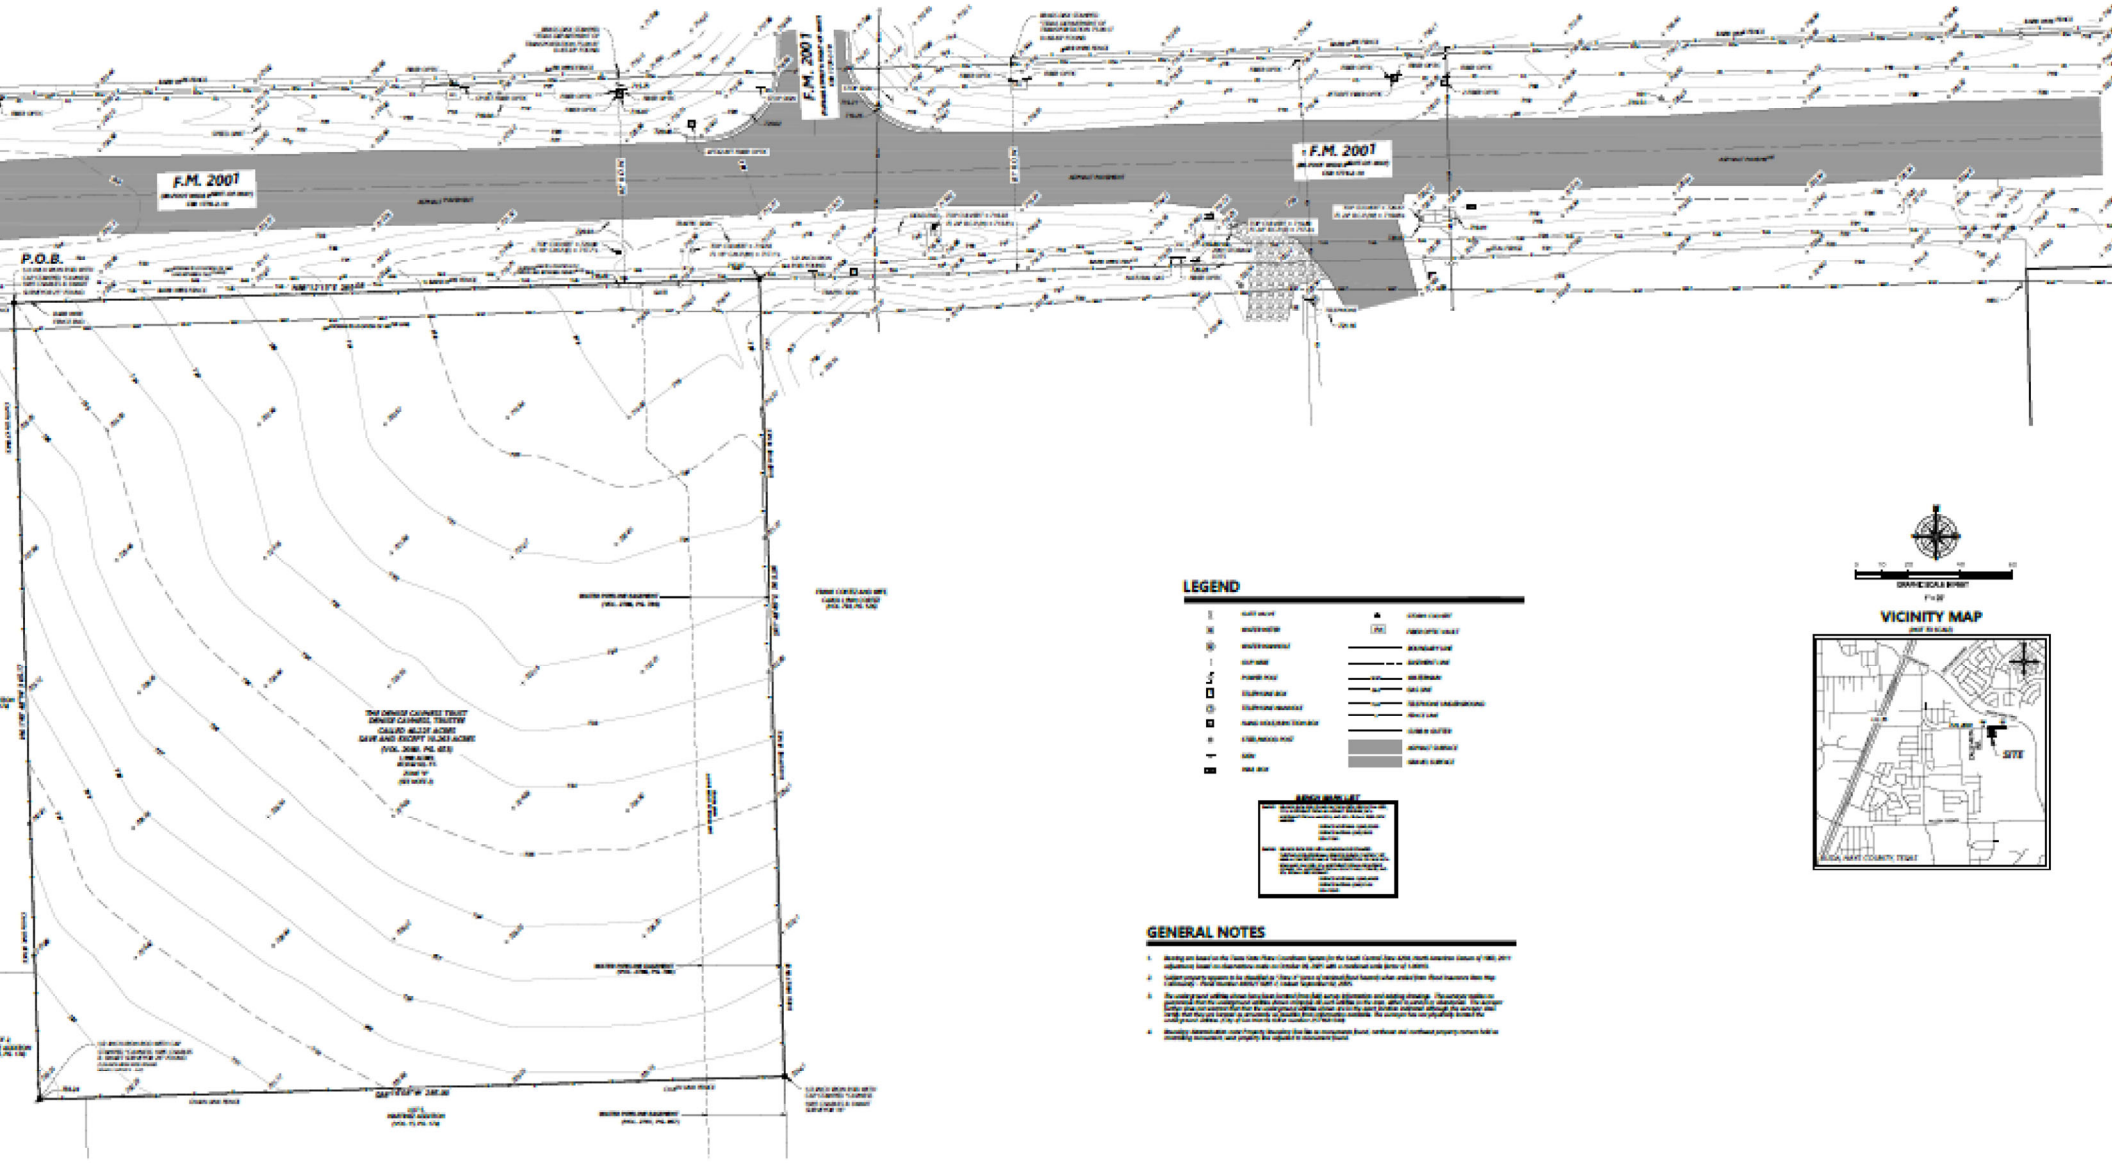
F.M. 2001
F.M. 2001
F.M. 2001
P.O.B.
N89°11'11"E 280.00'
S89°11'11"W 280.00'
THE DENISE CAUWELS TRUST
DENISE CAUWELS, TRUSTEE
CALLED 40.237 ACRES
SAVE AND EXCEPT 10.243 ACRE
(VOL. 2000, PG. 453)
1.996 ACRES
(0.086 AC. FT.)
ZONE "X"
(NO WATER)
WATER PIPELINE EASEMENT
(VOL. 2000, PG. 396)
WATER PIPELINE EASEMENT
(VOL. 2000, PG. 396)
WATER PIPELINE EASEMENT
(VOL. 2000, PG. 396)
LOT 1
PARTING MARTIN
(VOL. 11, PG. 12)
CHAIN LINK FENCE
CHAIN LINK FENCE
ASPHALT PAVEMENT
ASPHALT PAVEMENT
ASPHALT PAVEMENT
ASPHALT PAVEMENT
CONC. CURB AND GUTTER
(VOL. 2000, PG. 396)