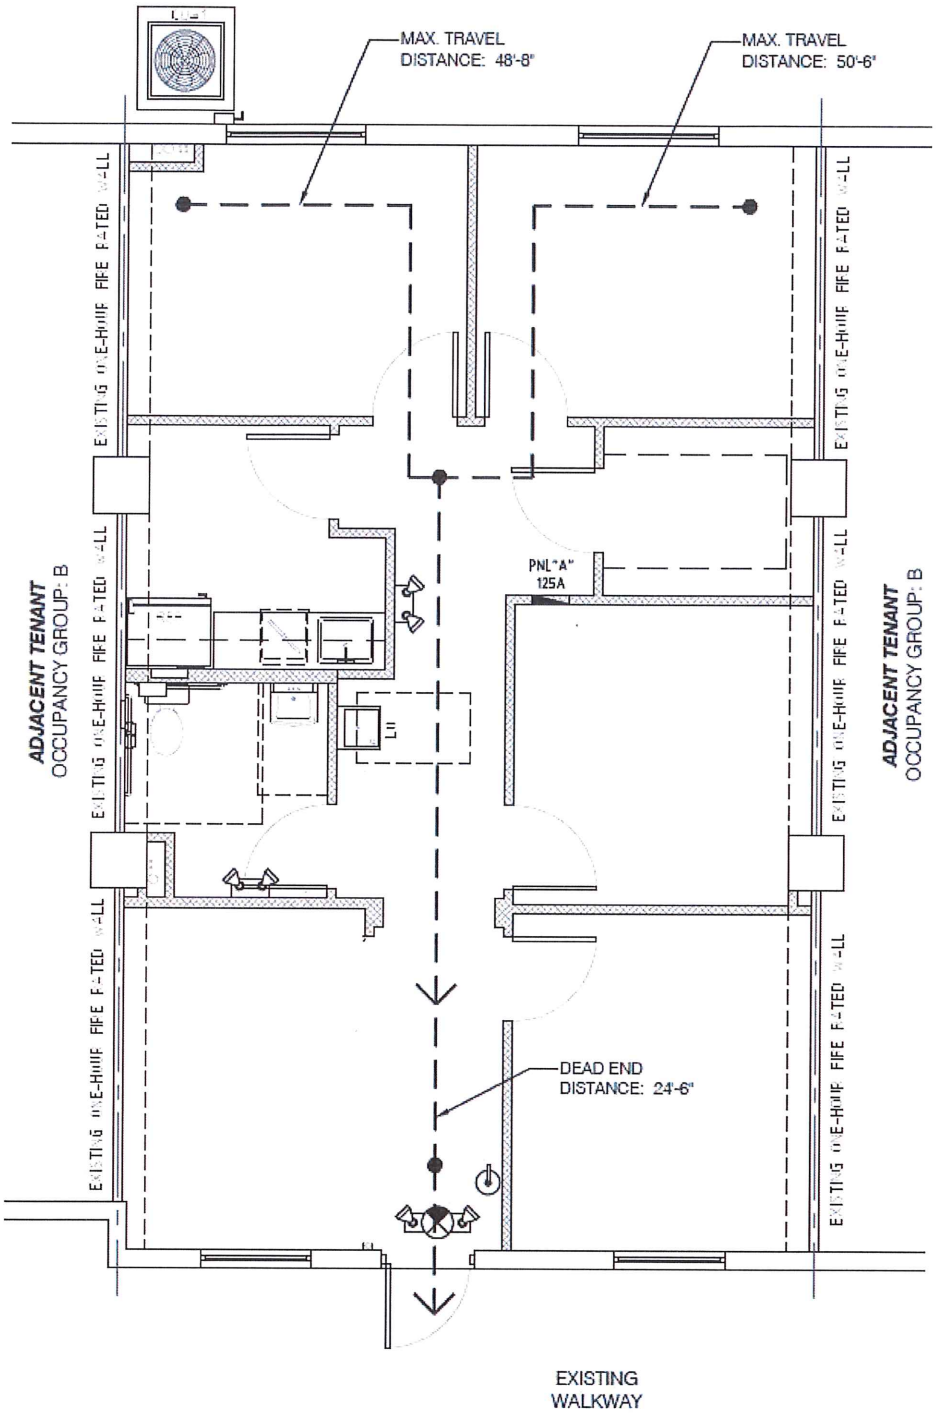
MAX. TRAVEL DISTANCE: 48'-8"
MAX. TRAVEL DISTANCE: 50'-6"
EXISTING ONE-HOUR FIRE RATED WALL
ADJACENT TENANT
OCCUPANCY GROUP: B
PNL "A"
125A
L11
DEAD END DISTANCE: 24'-6"
EXISTING WALKWAY