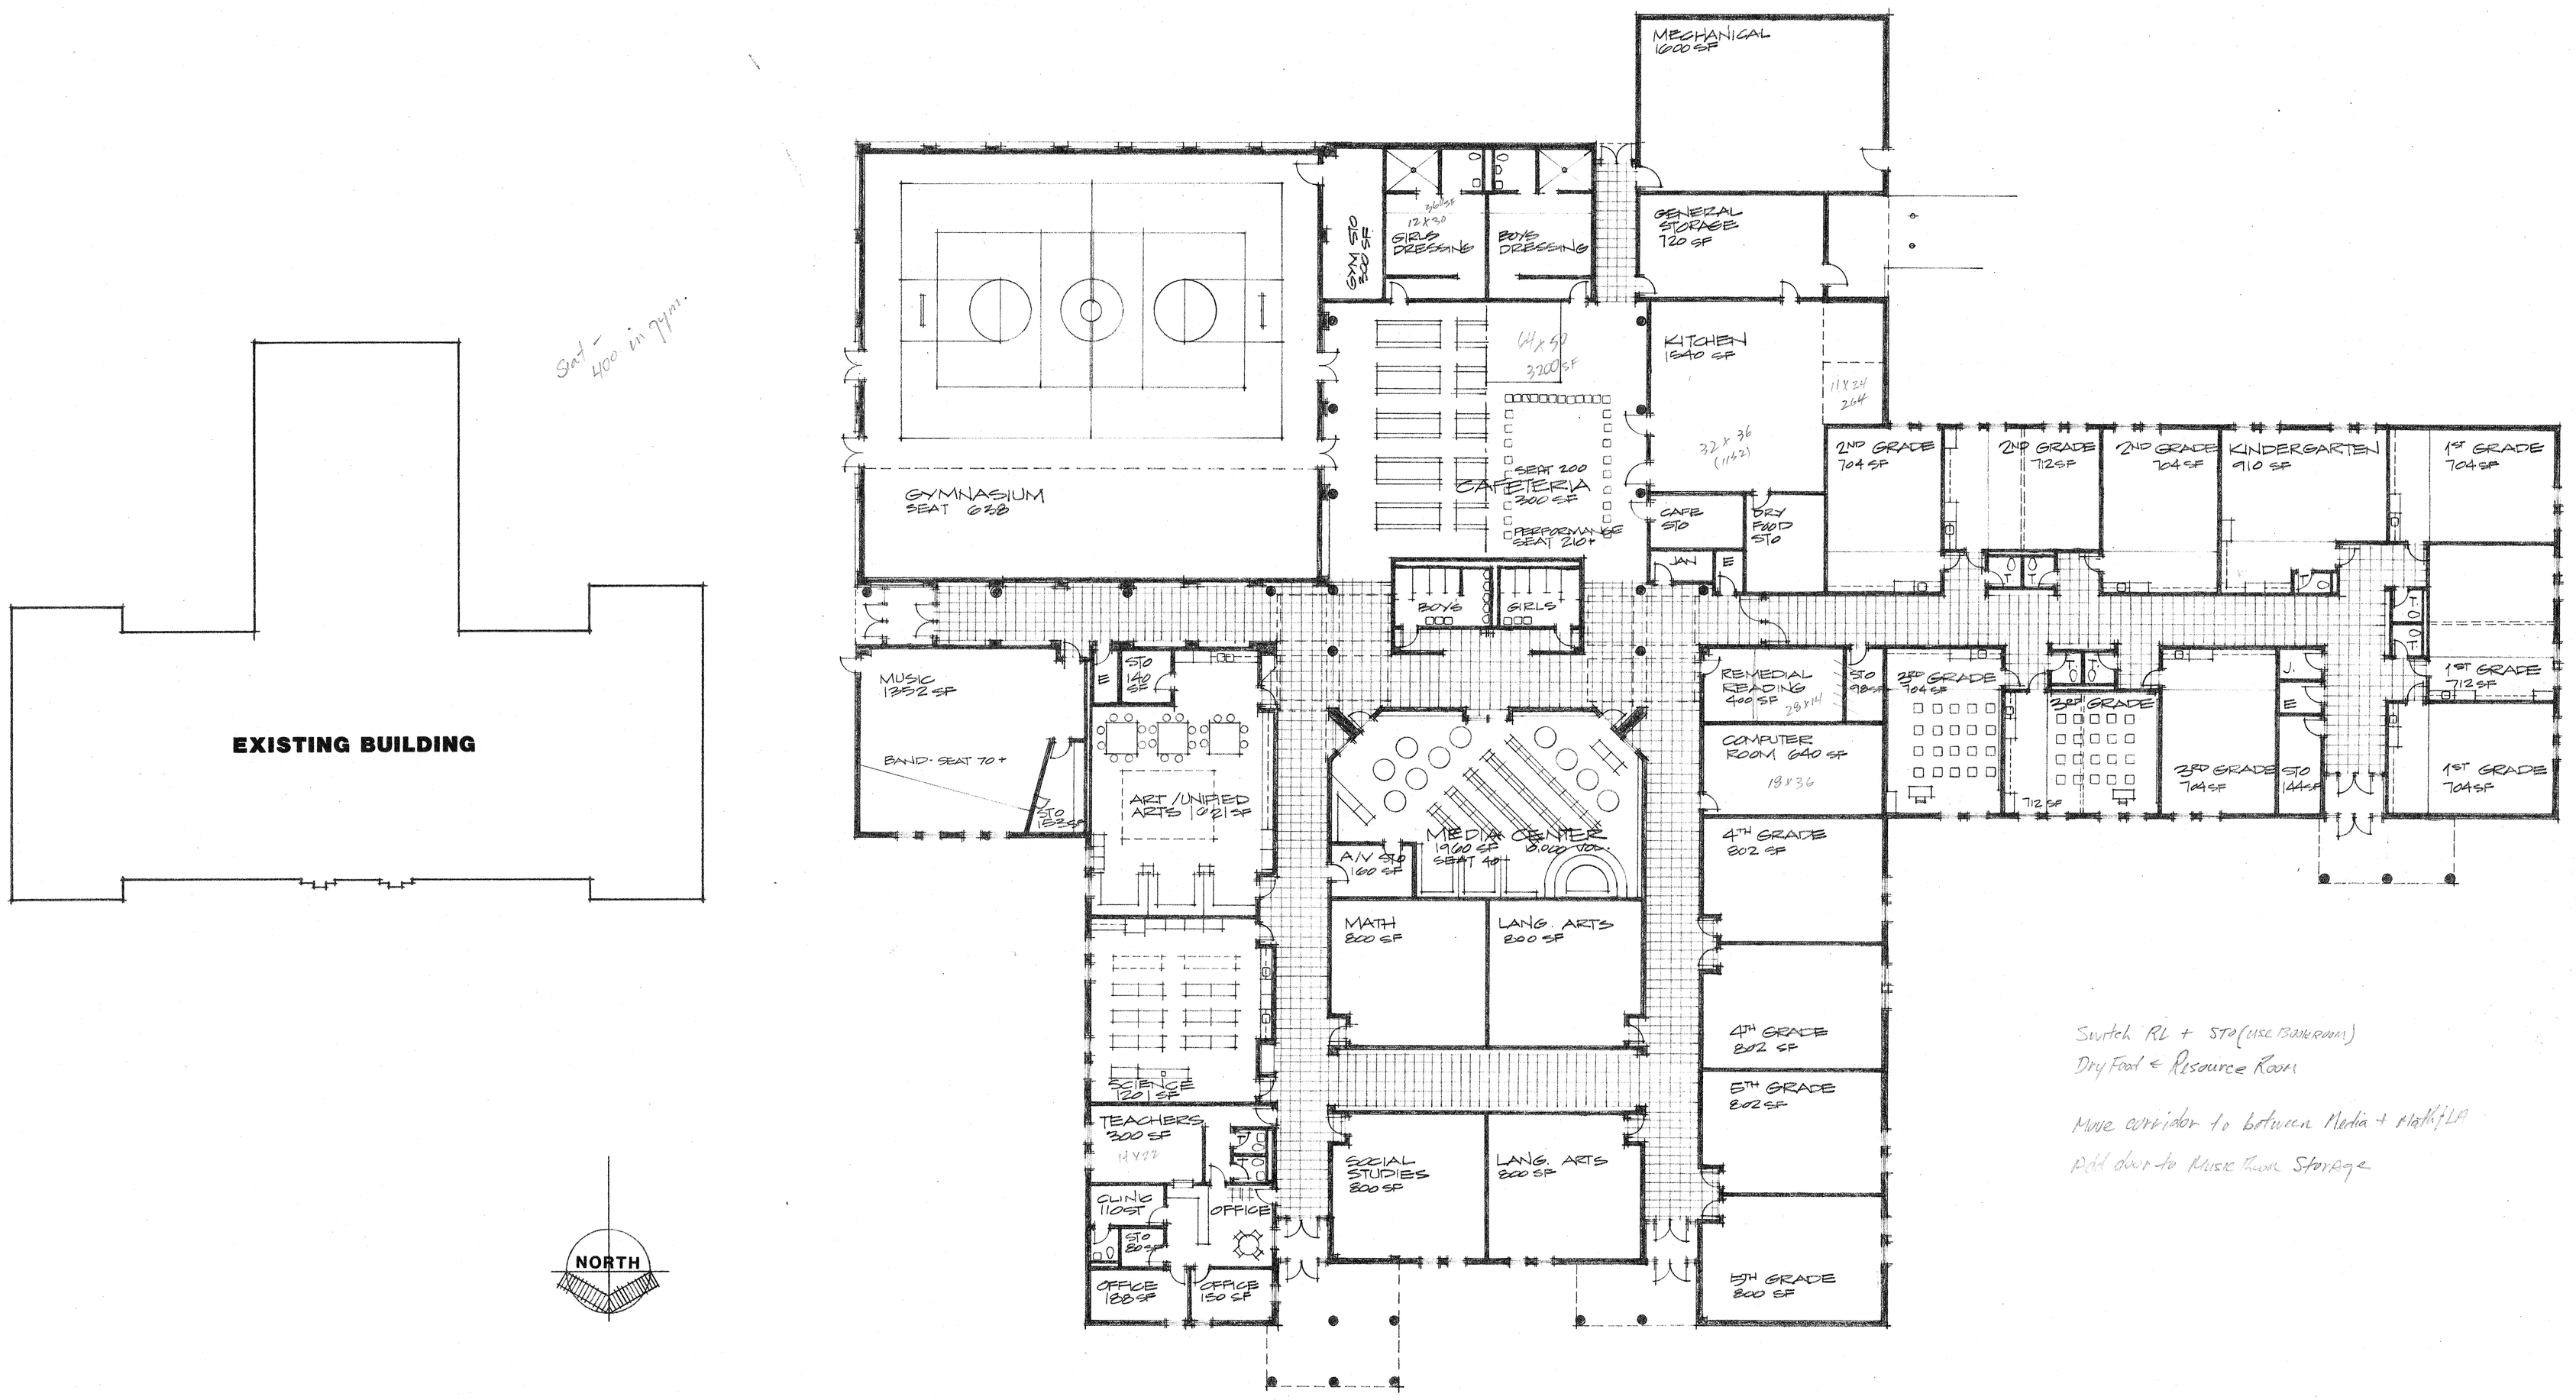

Set - 400 in gym.

Switch RL + STO (use classroom)
Dry Food + Resource Room

Move corridor to between Media + Math/LA
Add door to Music Room Storage

FLOOR PLAN

SCALE: 1/16" = 1'-0"

MOORES HILL SCHOOL / SOUTH DEARBORN COMMUNITY SCHOOL CORP.

AURORA, INDIANA
NO. 8338.00
OCTOBER 10, 1984

FANNING/HOWEY ASSOCIATES, Inc.
ARCHITECTS ENGINEERS CONSULTANTS
400 SOUTH MERIDIAN STREET
600 EAST NINTH STREET
9900 KEYSTONE CROSSING
INDIANAPOLIS, INDIANA 46204
CELINA, OHIO 45822
MORGAN CITY, INDIANA 46360
INDIANAPOLIS, INDIANA 46240