VESTING TENTATIVE

PARCEL MAP No. 12101

3 LOTS 1 NON-BUILDABLE 20.00 GROSS ACRES

BEING A SUBDIVISION OF PARCEL 5 OF PARCEL MAP No. 8362,
ALSO BEING A PORTION OF THE S.W. 1/4 OF SEC. 16, T. 29 S., R. 29 E., M.D.M.
IN THE CITY OF BAKERSFIELD, COUNTY OF KERN, STATE OF CALIFORNIA.

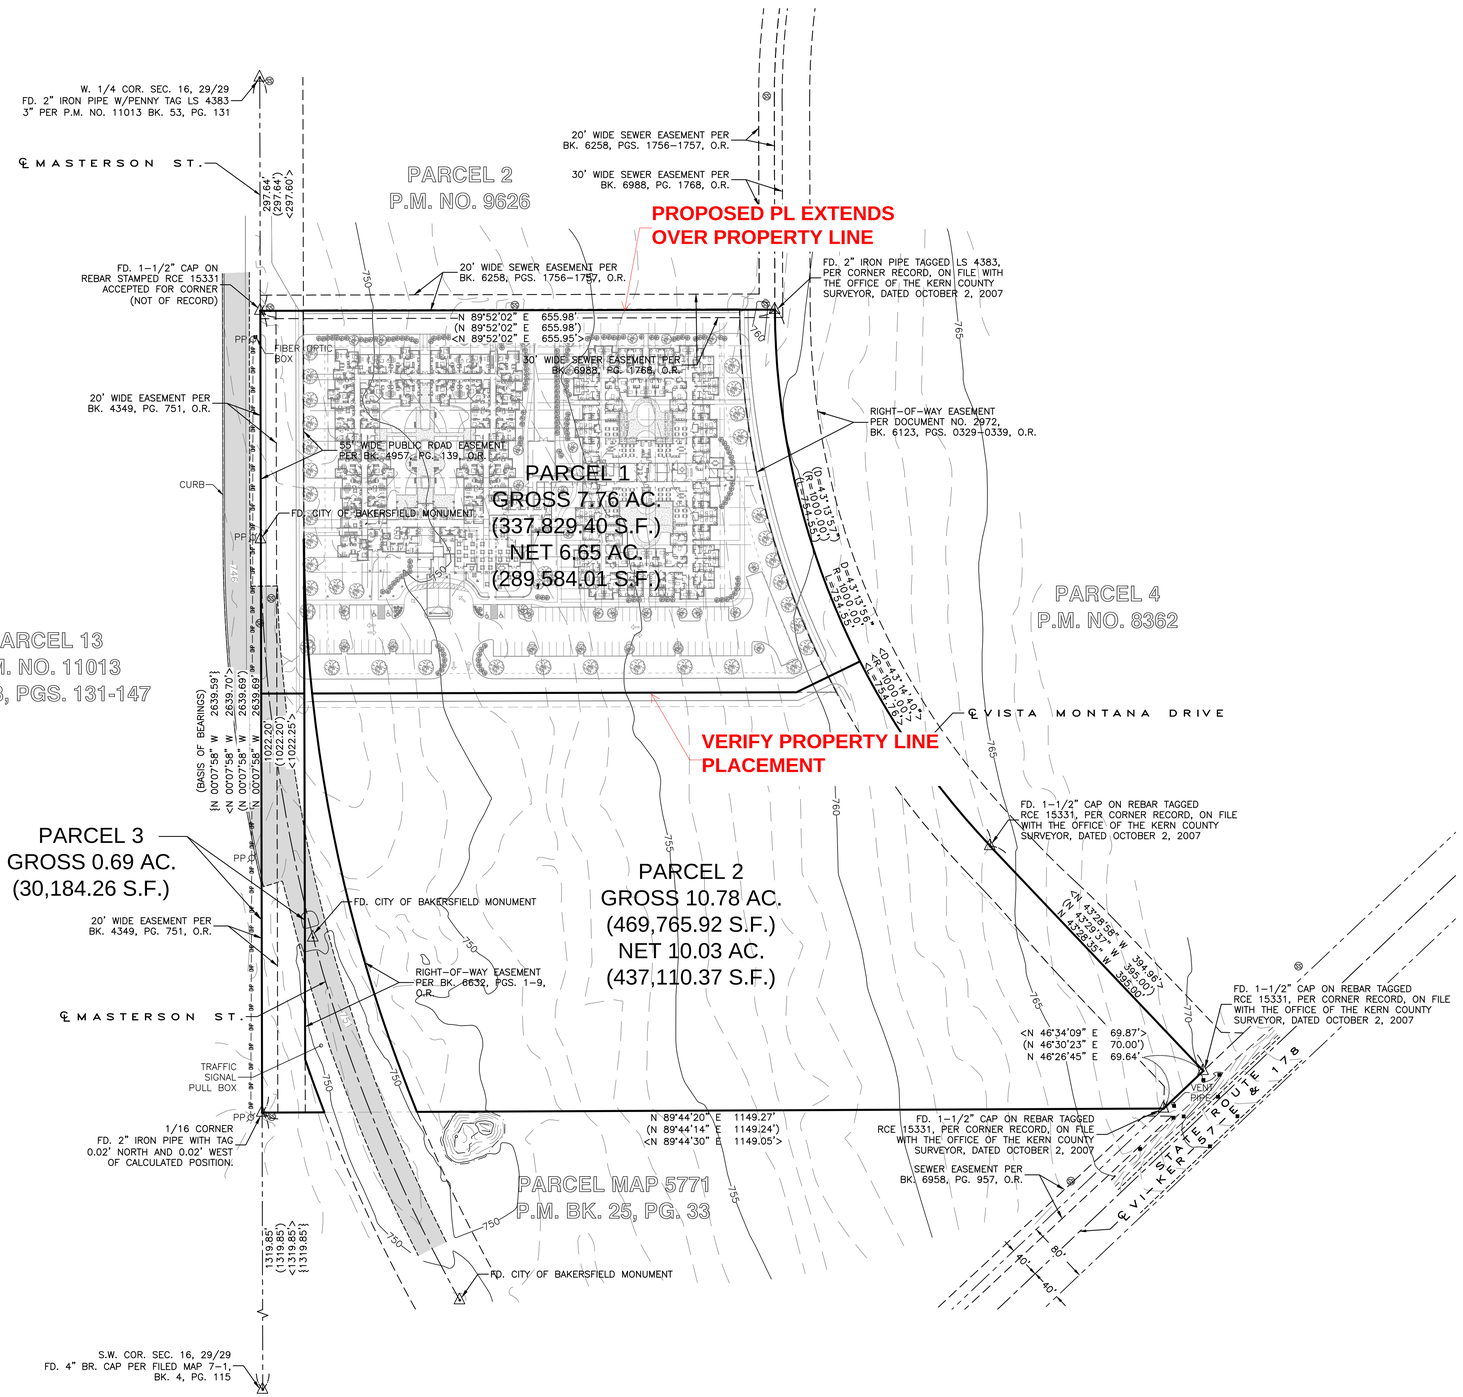

LEGEND

- FOUND MONUMENT AS DESCRIBED
- UNDERGROUND UTILITY MARKER
- SANITARY SEWER MANHOLE
- STORM DRAIN MANHOLE
- PP POWER POLE
- ( ) PER PARCEL MAP NO. 8362 AS FILED IN BOOK 38 OF PARCEL MAPS AT PAGE 54
- < > PER CORNER RECORD AS FILED WITH THE OFFICE OF THE KERN COUNTY SURVEYOR, DATED OCTOBER 2, 2007
- { } PER RECORD OF SURVEY AS FILED IN BOOK 12 OF RECORD OF SURVEYS AT PAGE 146
- OVERHEAD POWER LINE(S)
- 751 MINOR CONTOURS
- 750 MAJOR CONTOURS
- BOUNDARY LINE
- GRADE BREAK
- CENTER LINE
- RIGHT OF WAY
- EASEMENT LINE