NOTE

NO EXTRAPOLATIONS OR INTERPRETATIONS ARE TO BE MADE FROM THE ELECTRONIC FILE FOR INFORMATION WHICH DOES NOT APPEAR ON THE PRINTED SURVEY.

MISS UTILITY NOTE

CONTACT MISS UTILITY AT 1-800-257-7777, 48 HOURS IN ADVANCE OF ANY EXCAVATION, BORING OR CONSTRUCTION. IT IS THE LAW.

NOTE

SURVEY MADE AT GROUND LEVEL AND ABOVE.

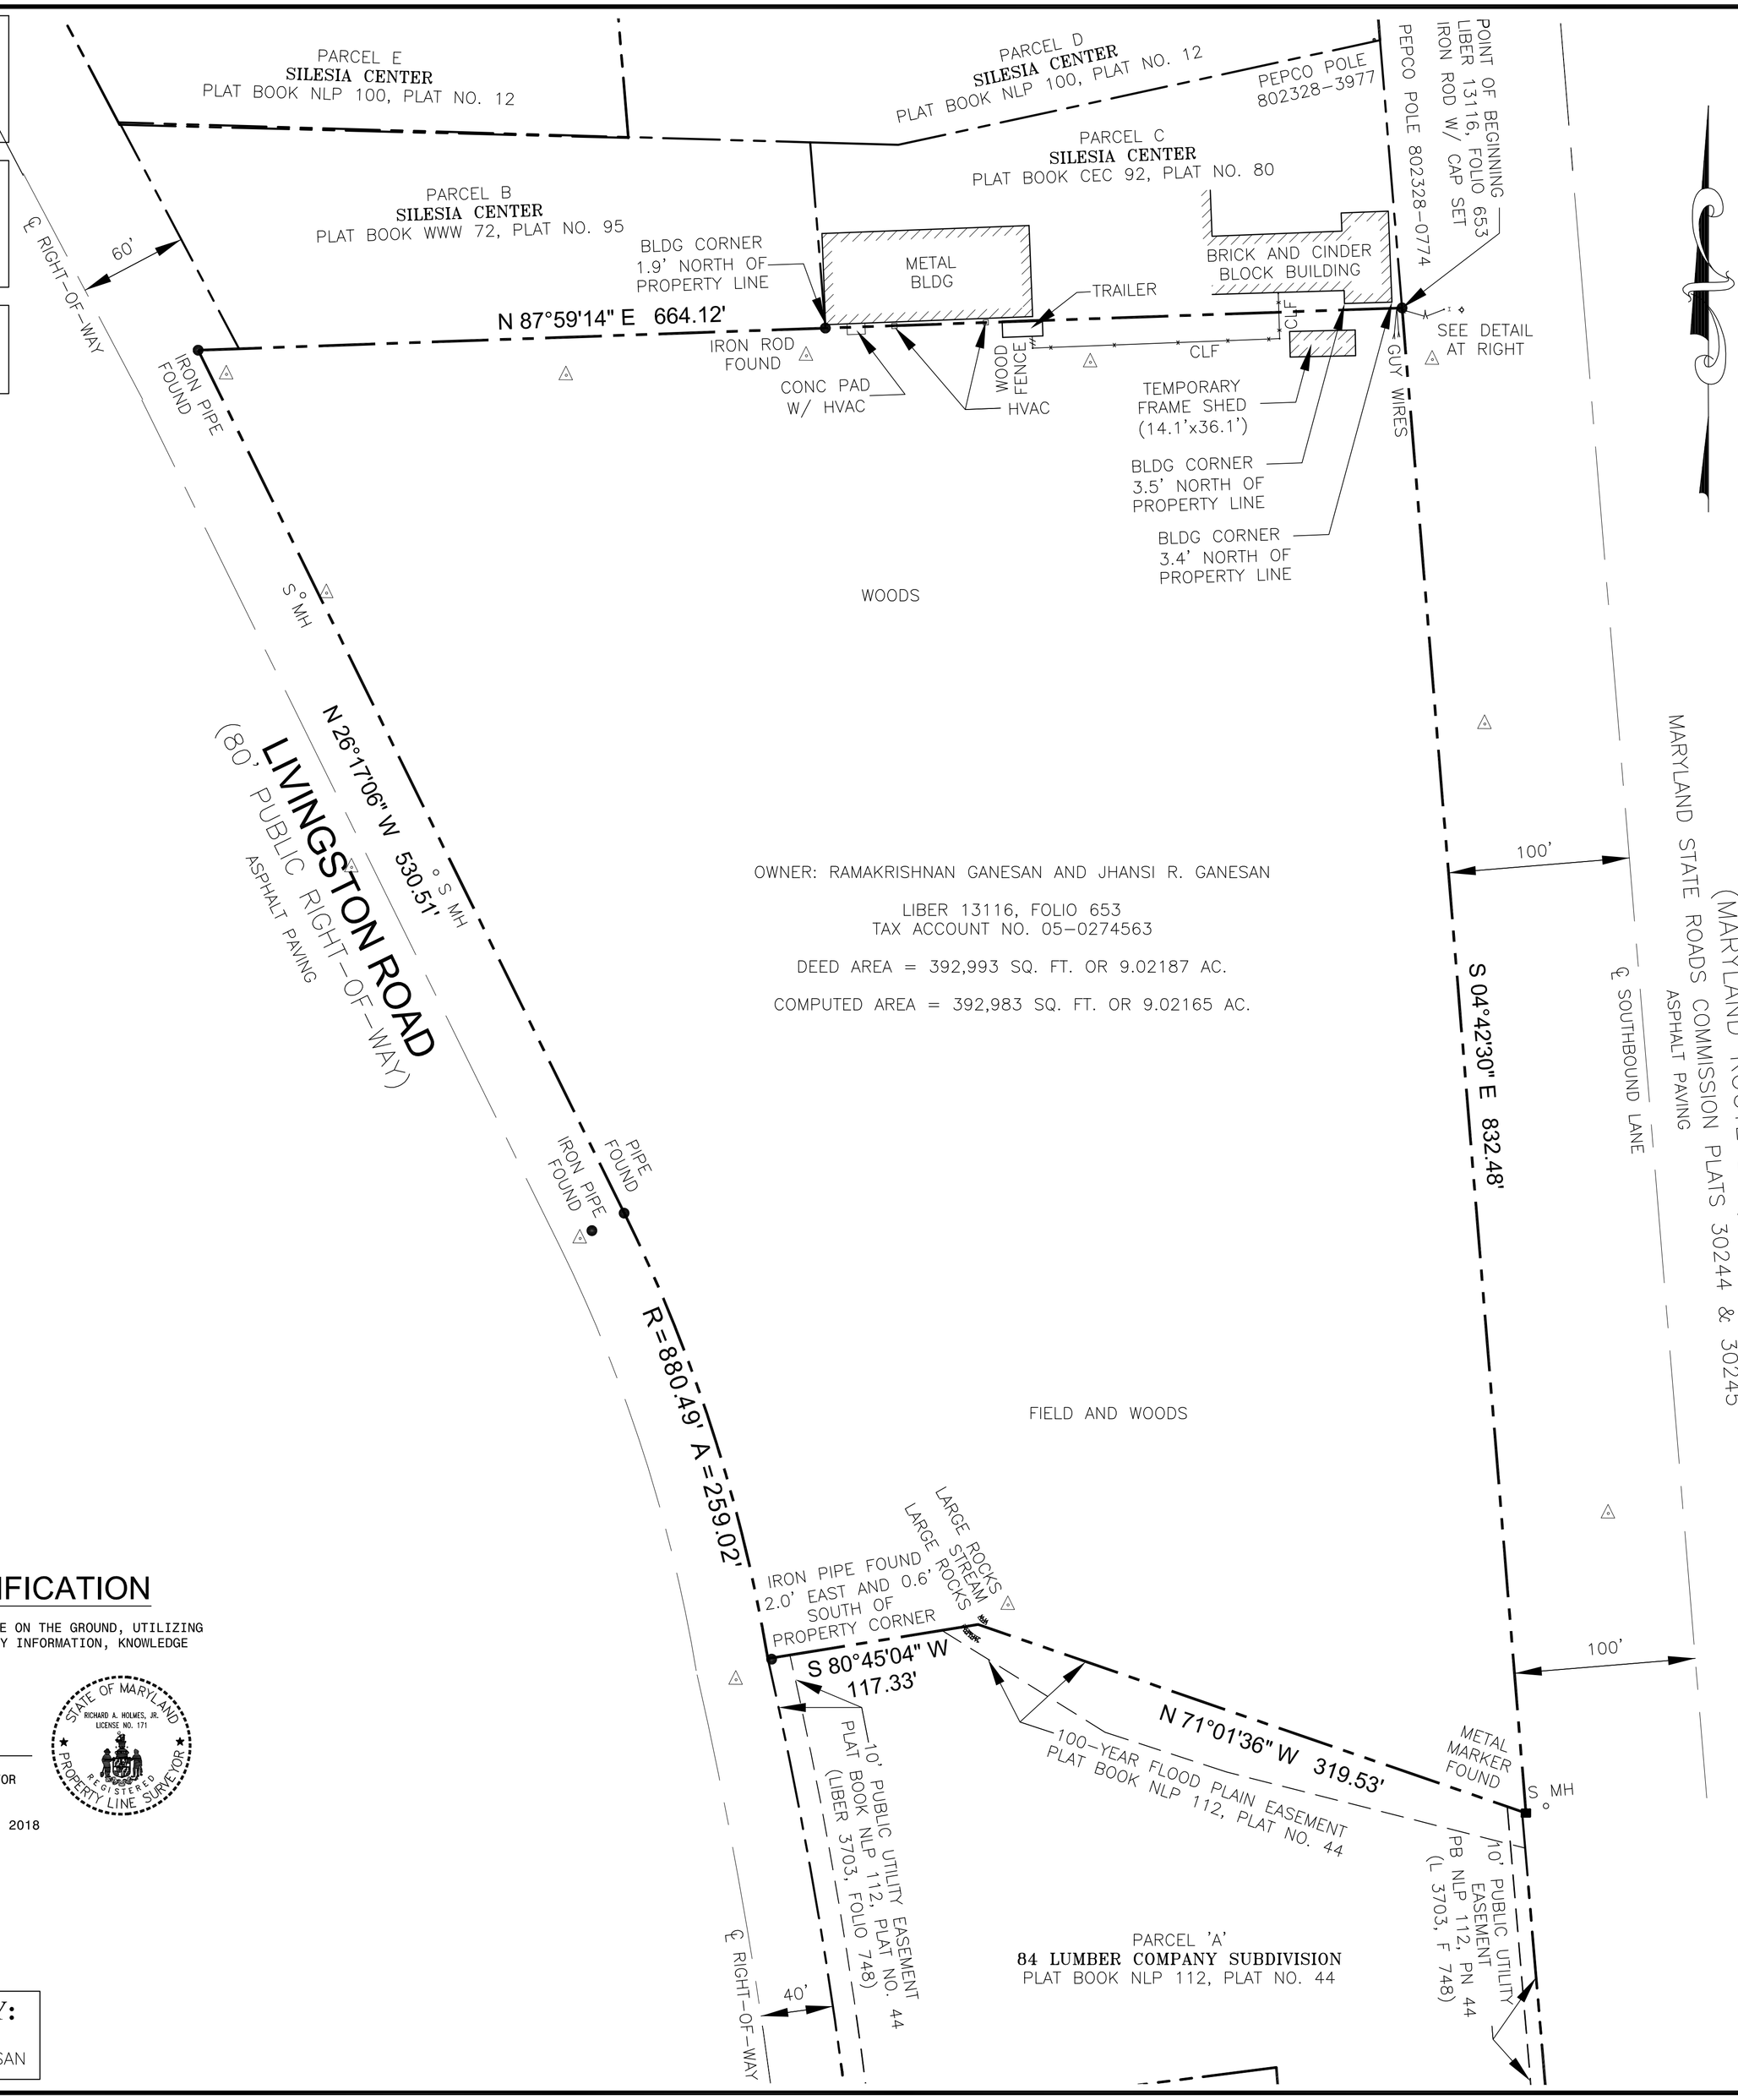

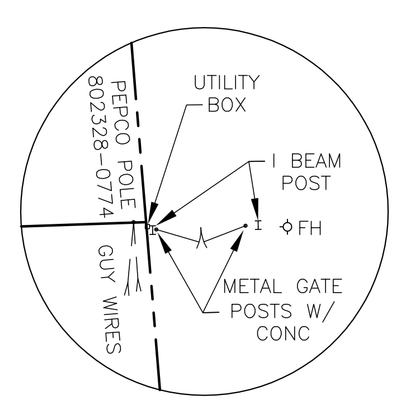

DETAIL

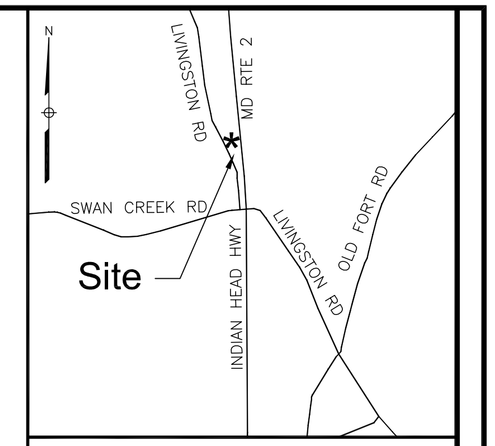

VICINITY MAP
SCALE: 1" = 2,000'

LEGEND

LOT LINE	
ELECTRIC	E
GAS	G
SANITARY SEWER	S
STORM DRAIN	SD
COMMUNICATION	C
WATER	W
ELECTRIC METER	EM
GAS METER	GM
GAS VALVE	GV
LIGHT POLE	LP
MANHOLE	MH
PARKING METER	PM
WATER METER	WM
WATER VALVE	WV
SURVEY	(S)
RECORD	(R)
SPOT ELEVATION	X 87.36
FLOW LINE	FL
INVERT	INV
TOP OF CURB	TC
CONCRETE	CONC
NOW OR FORMERLY	N/F
FIRE HYDRANT	FH
STORM DRAIN INLET	SD INLET
CHAIN LINK FENCE	CLF
BENCH	B
PLANTER	P
CLEAN OUT	CO
BUILDING RESTRICTION LINE	B.R.L.
IRON PIPE FOUND	IP FD
LANDSCAPING	LAND
MASONRY	MAS
RETAINING	RET
HANDICAP SPACE(S)	HC SP

SURVEYOR'S CERTIFICATION

I HEREBY CERTIFY THAT THE SURVEY SHOWN HEREON WAS MADE ON THE GROUND, UTILIZING SURVEYING EQUIPMENT, AND IS CORRECT, TO THE BEST OF MY INFORMATION, KNOWLEDGE AND BELIEF.

FEBRUARY 21, 2018

RICHARD A. HOLMES, JR.
REGISTERED PROPERTY LINE SURVEYOR
MARYLAND NUMBER 171

MY REGISTRATION EXPIRES ON MAY 10, 2018

STATE OF MARYLAND — RICHARD A. HOLMES, JR. LICENSE NO. 171 — REGISTERED PROPERTY LINE SURVEYOR

OWNER OF SUBJECT PROPERTY:

RAMAKRISHNAN GANESAN AND JHANSI R. GANESAN

BOUNDARY SURVEY
TAX MAP 123, GRID A4, PARCEL 246
11250 LIVINGSTON ROAD
FORT WASHINGTON, MARYLAND
PISCATAWAY DISTRICT NO. 05
PRINCE GEORGE'S COUNTY, MARYLAND

FEBRUARY, 2018 SCALE : 1" = 50'

0 25 50 100 150
SCALE: 1" = 50'

PRECISION SURVEYING and CONSULTING SERVICES, INC.
3033 NUTWOOD LANE, SUITE 102
BOWIE, MARYLAND 20716
CELL: 301-641-7676
EMAIL: RICKHOLMES_PRECISION@YAHOO.COM

P-2017-14 W.O. 7524 DRAWING NO. 1-001-D

BOUNDARY SURVEY, 11250 LIVINGSTON RD, FT WASHINGTON (02-22-18)