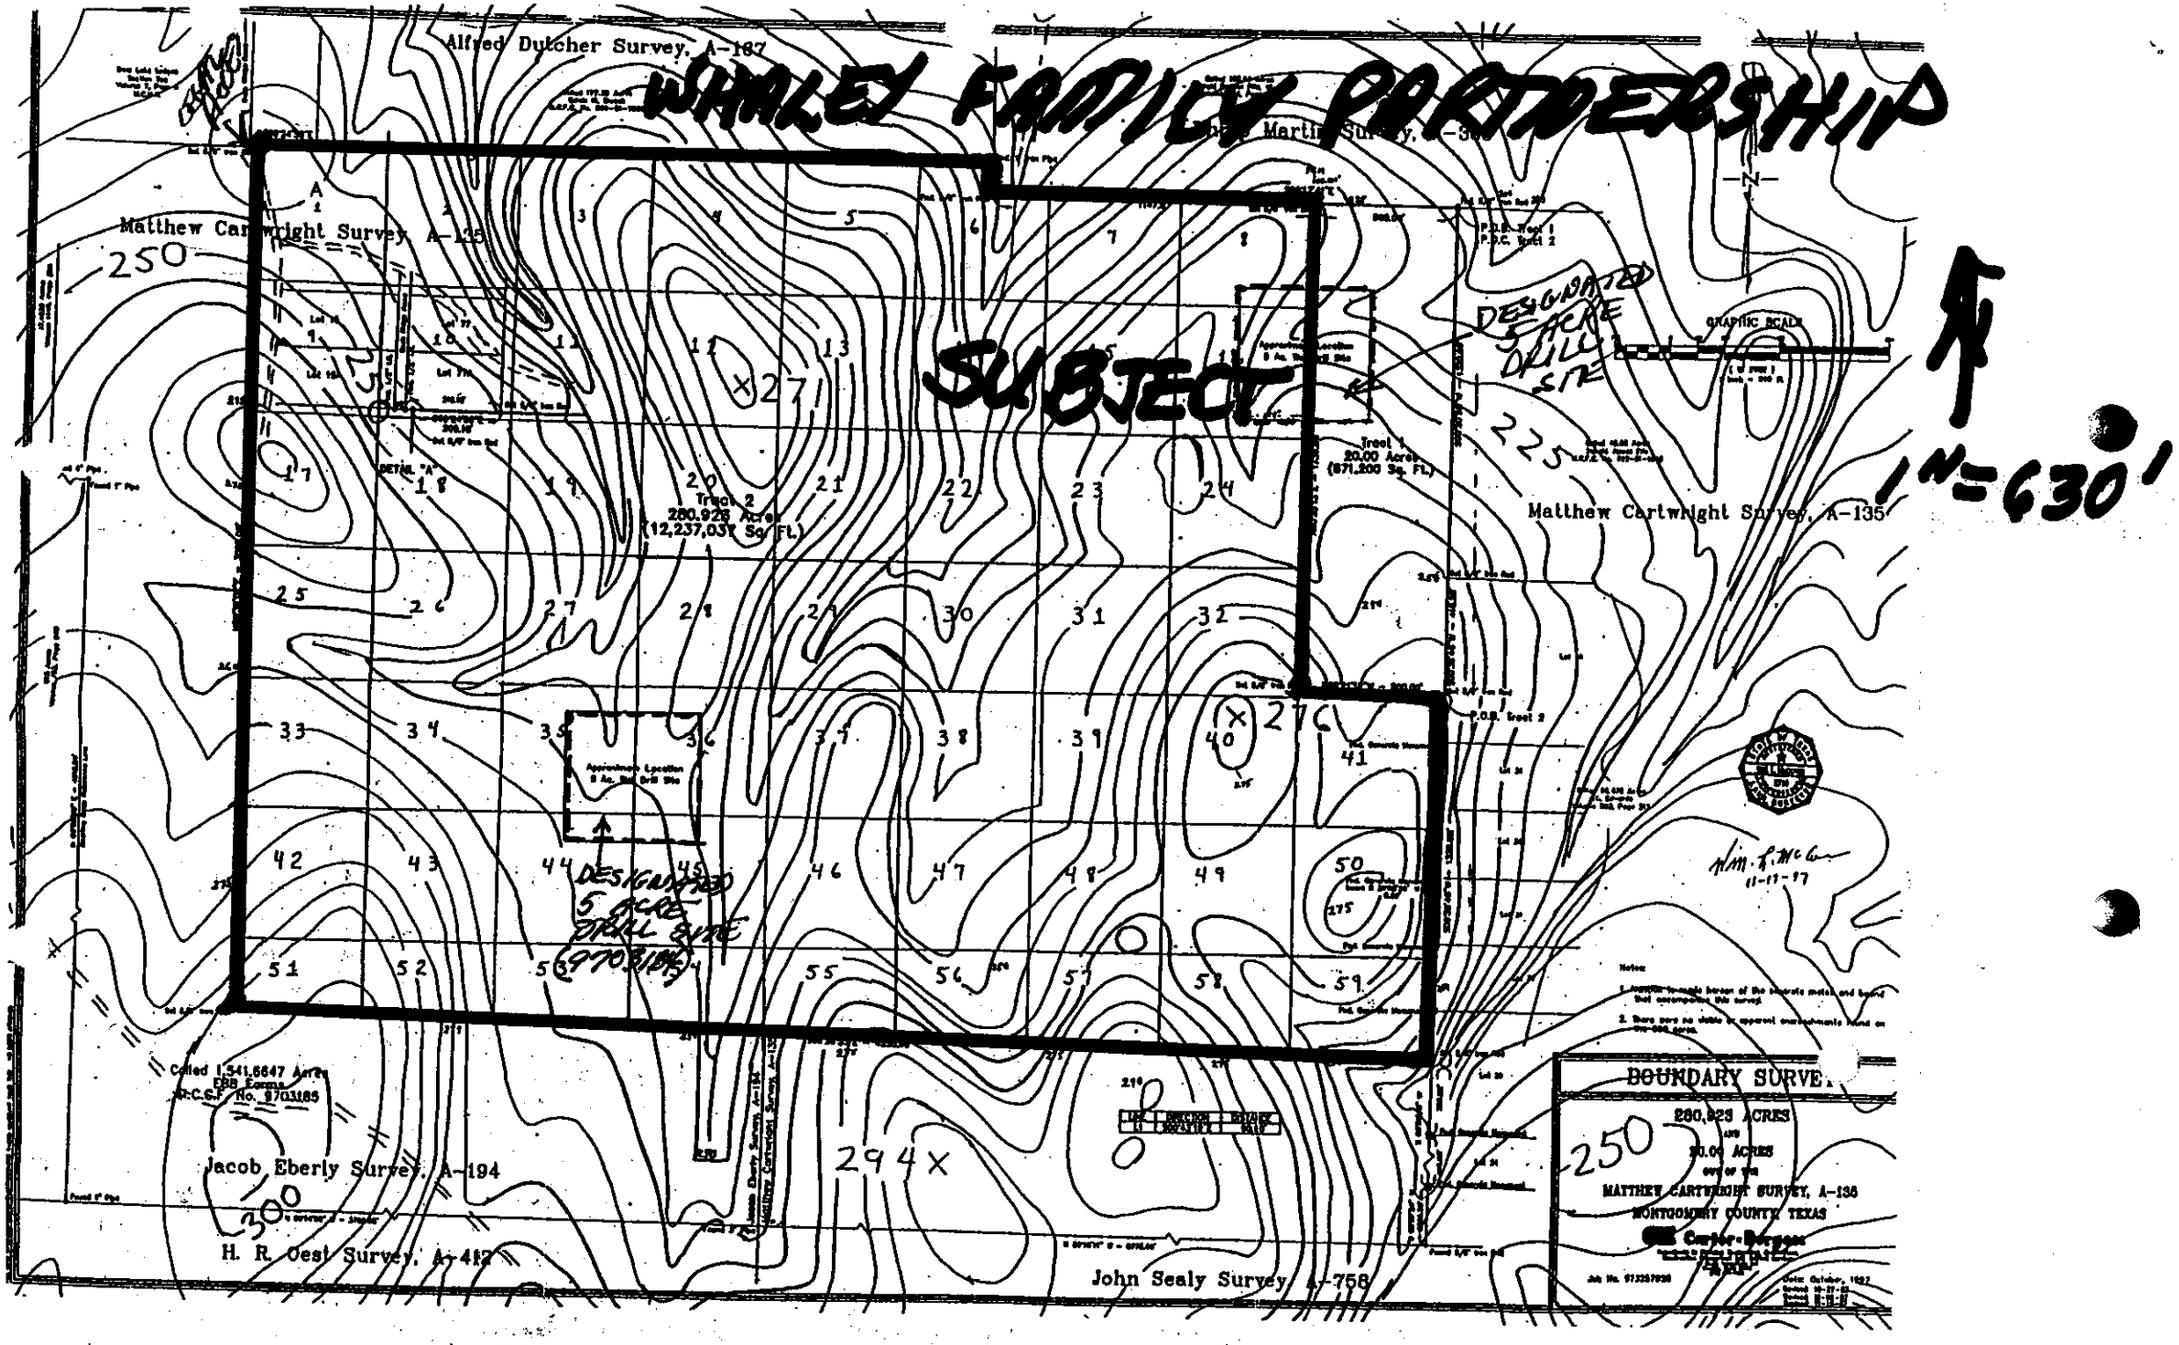
WHALEY FRIDICK PARTNERSHIP
SUBJECT
Alfred Dutcher Survey, A-187
Matthew Cartwright Survey, A-135
Matthew Cartwright Survey, A-135
Jacob Eberly Survey, A-194
H. R. Oest Survey, A-412
John Sealy Survey, A-758
Tract 2
280.923 Acre
(12,237,037 Sq. FL)
Tract 1
20.00 Acres
(871,200 Sq. FL)
DESIGNATED 5 ACRE DRILL SITE
DESIGNATED 5 ACRE DRILL SITE
1" = 630'
GRAPHIC SCALE
BOUNDARY SURVEY
280.923 ACRES
MATTHEW CARTWRIGHT SURVEY, A-135
MONTGOMERY COUNTY, TEXAS
Cartwright-Burgess
11-17-97