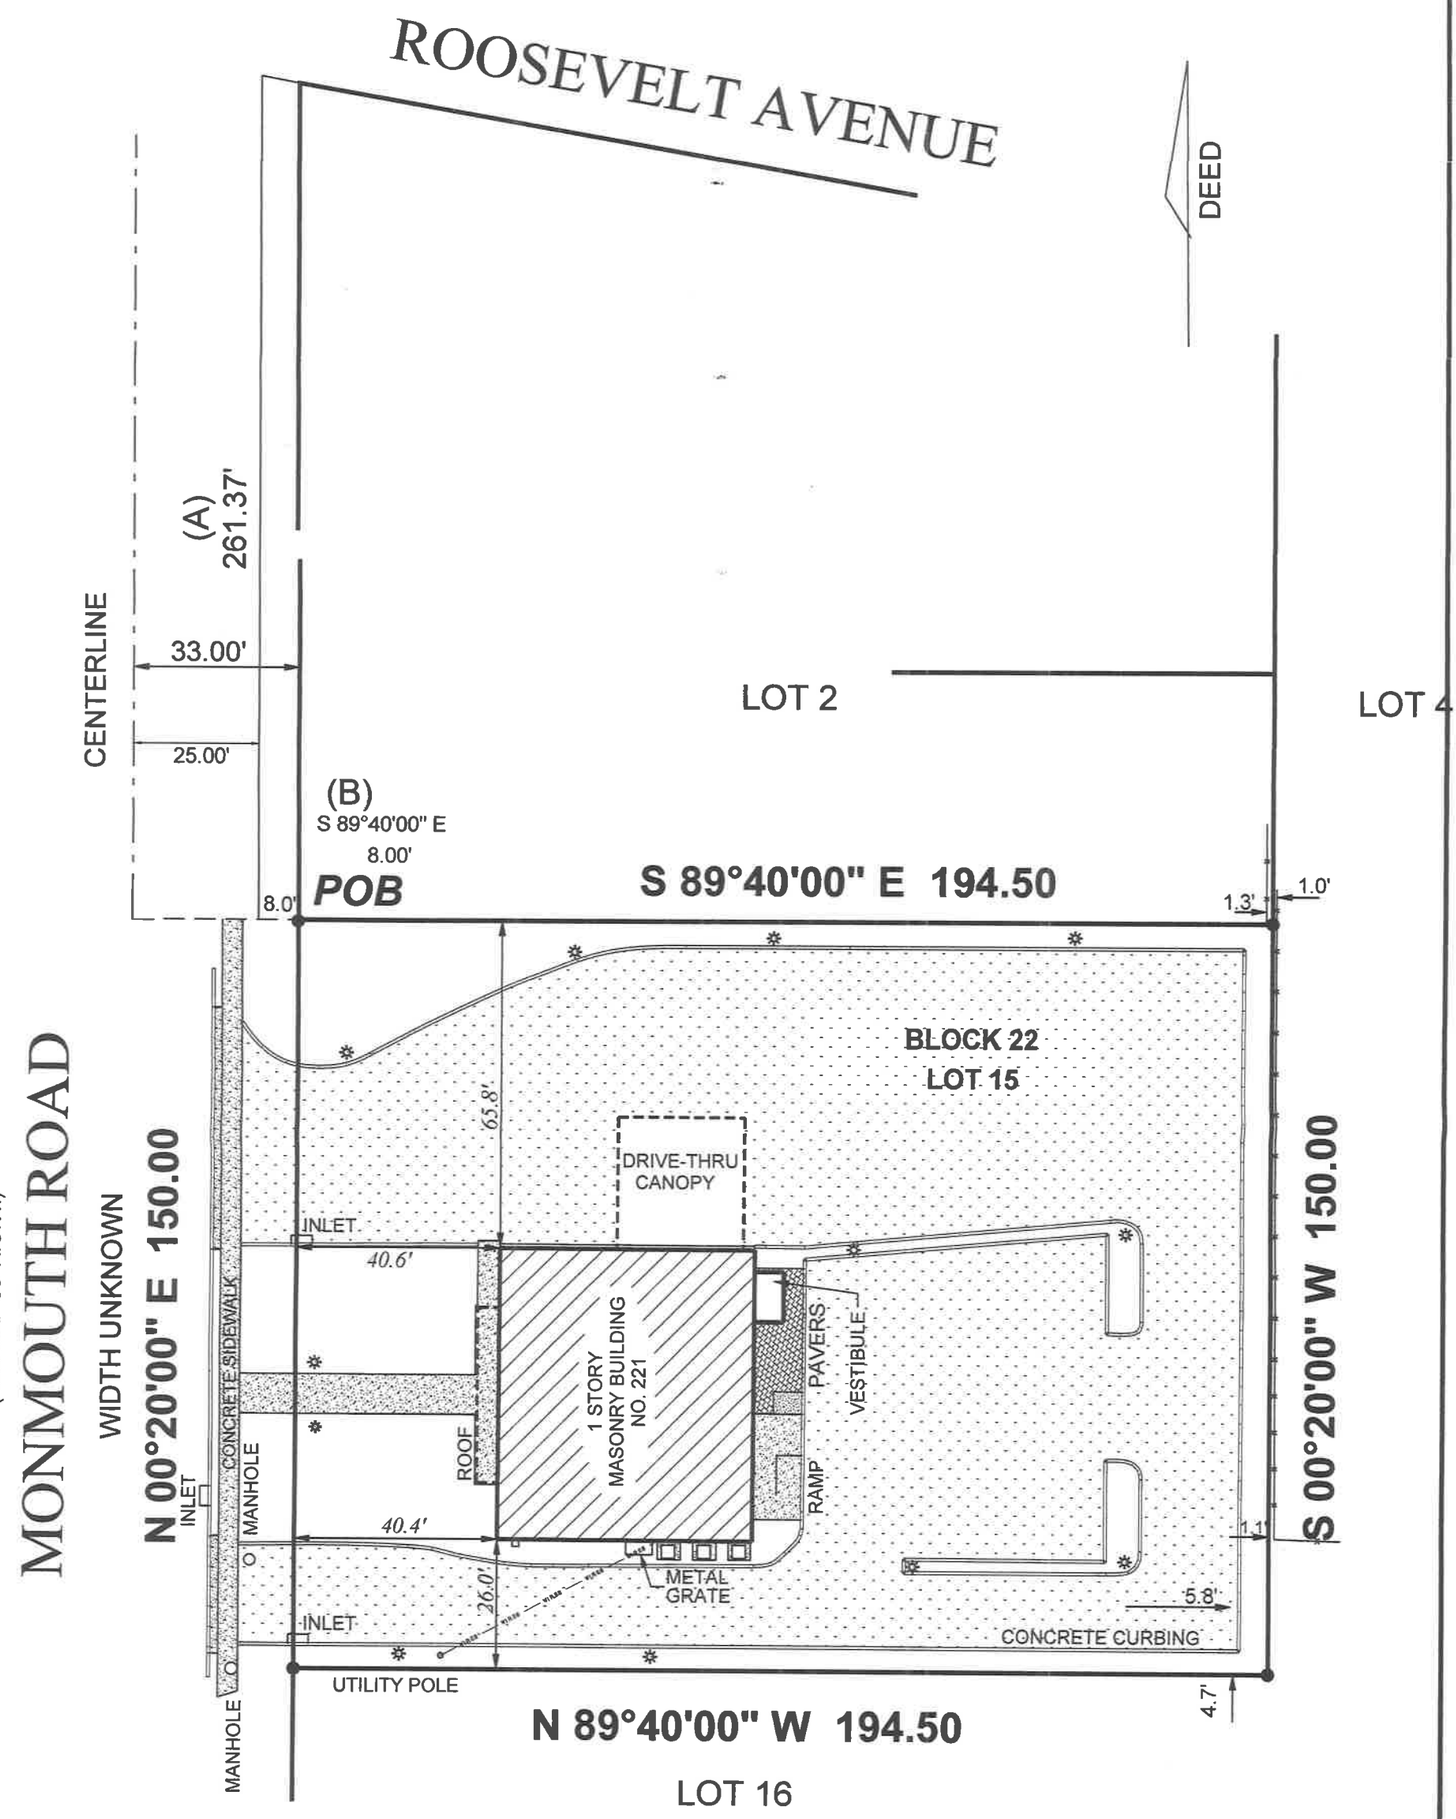

CERTIFIED TO 221 MONMOUTH ROAD HOLDING, LLC; RIVERSIDE ABSTRACT, LLC (RANJ-41305) CHICAGO TITLE INSURANCE COMPANY; UMBRELLA CORPORATE SOLUTIONS INC. ITS SUCCESSORS AND OR ASSIGNS AS THEIR INTERESTS MAY APPEAR

● FOUND IRON ROD ✲ LIGHT POLE

TITLE NO. RANJ-41305

ANTHONY J. SERENO
LAND SURVEYOR
LICENSE NO. 24GSO1391500
26 ARBOR STREET, WHITING N.J. 08759
TEL. 732-350-0999 EMAIL ANTHONY.SERENO@YAHOO.COM

SURVEY FOR
221 MONMOUTH ROAD HOLDING LLC
221 MONMOUTH ROAD
LOT 15, BLOCK 22
TOWNSHIP OF OCEAN, MONMOUTH COUNTY, N.J.
SCALE 1"=30' FILE NO. 120920
DATE: JANUARY 5, 2021