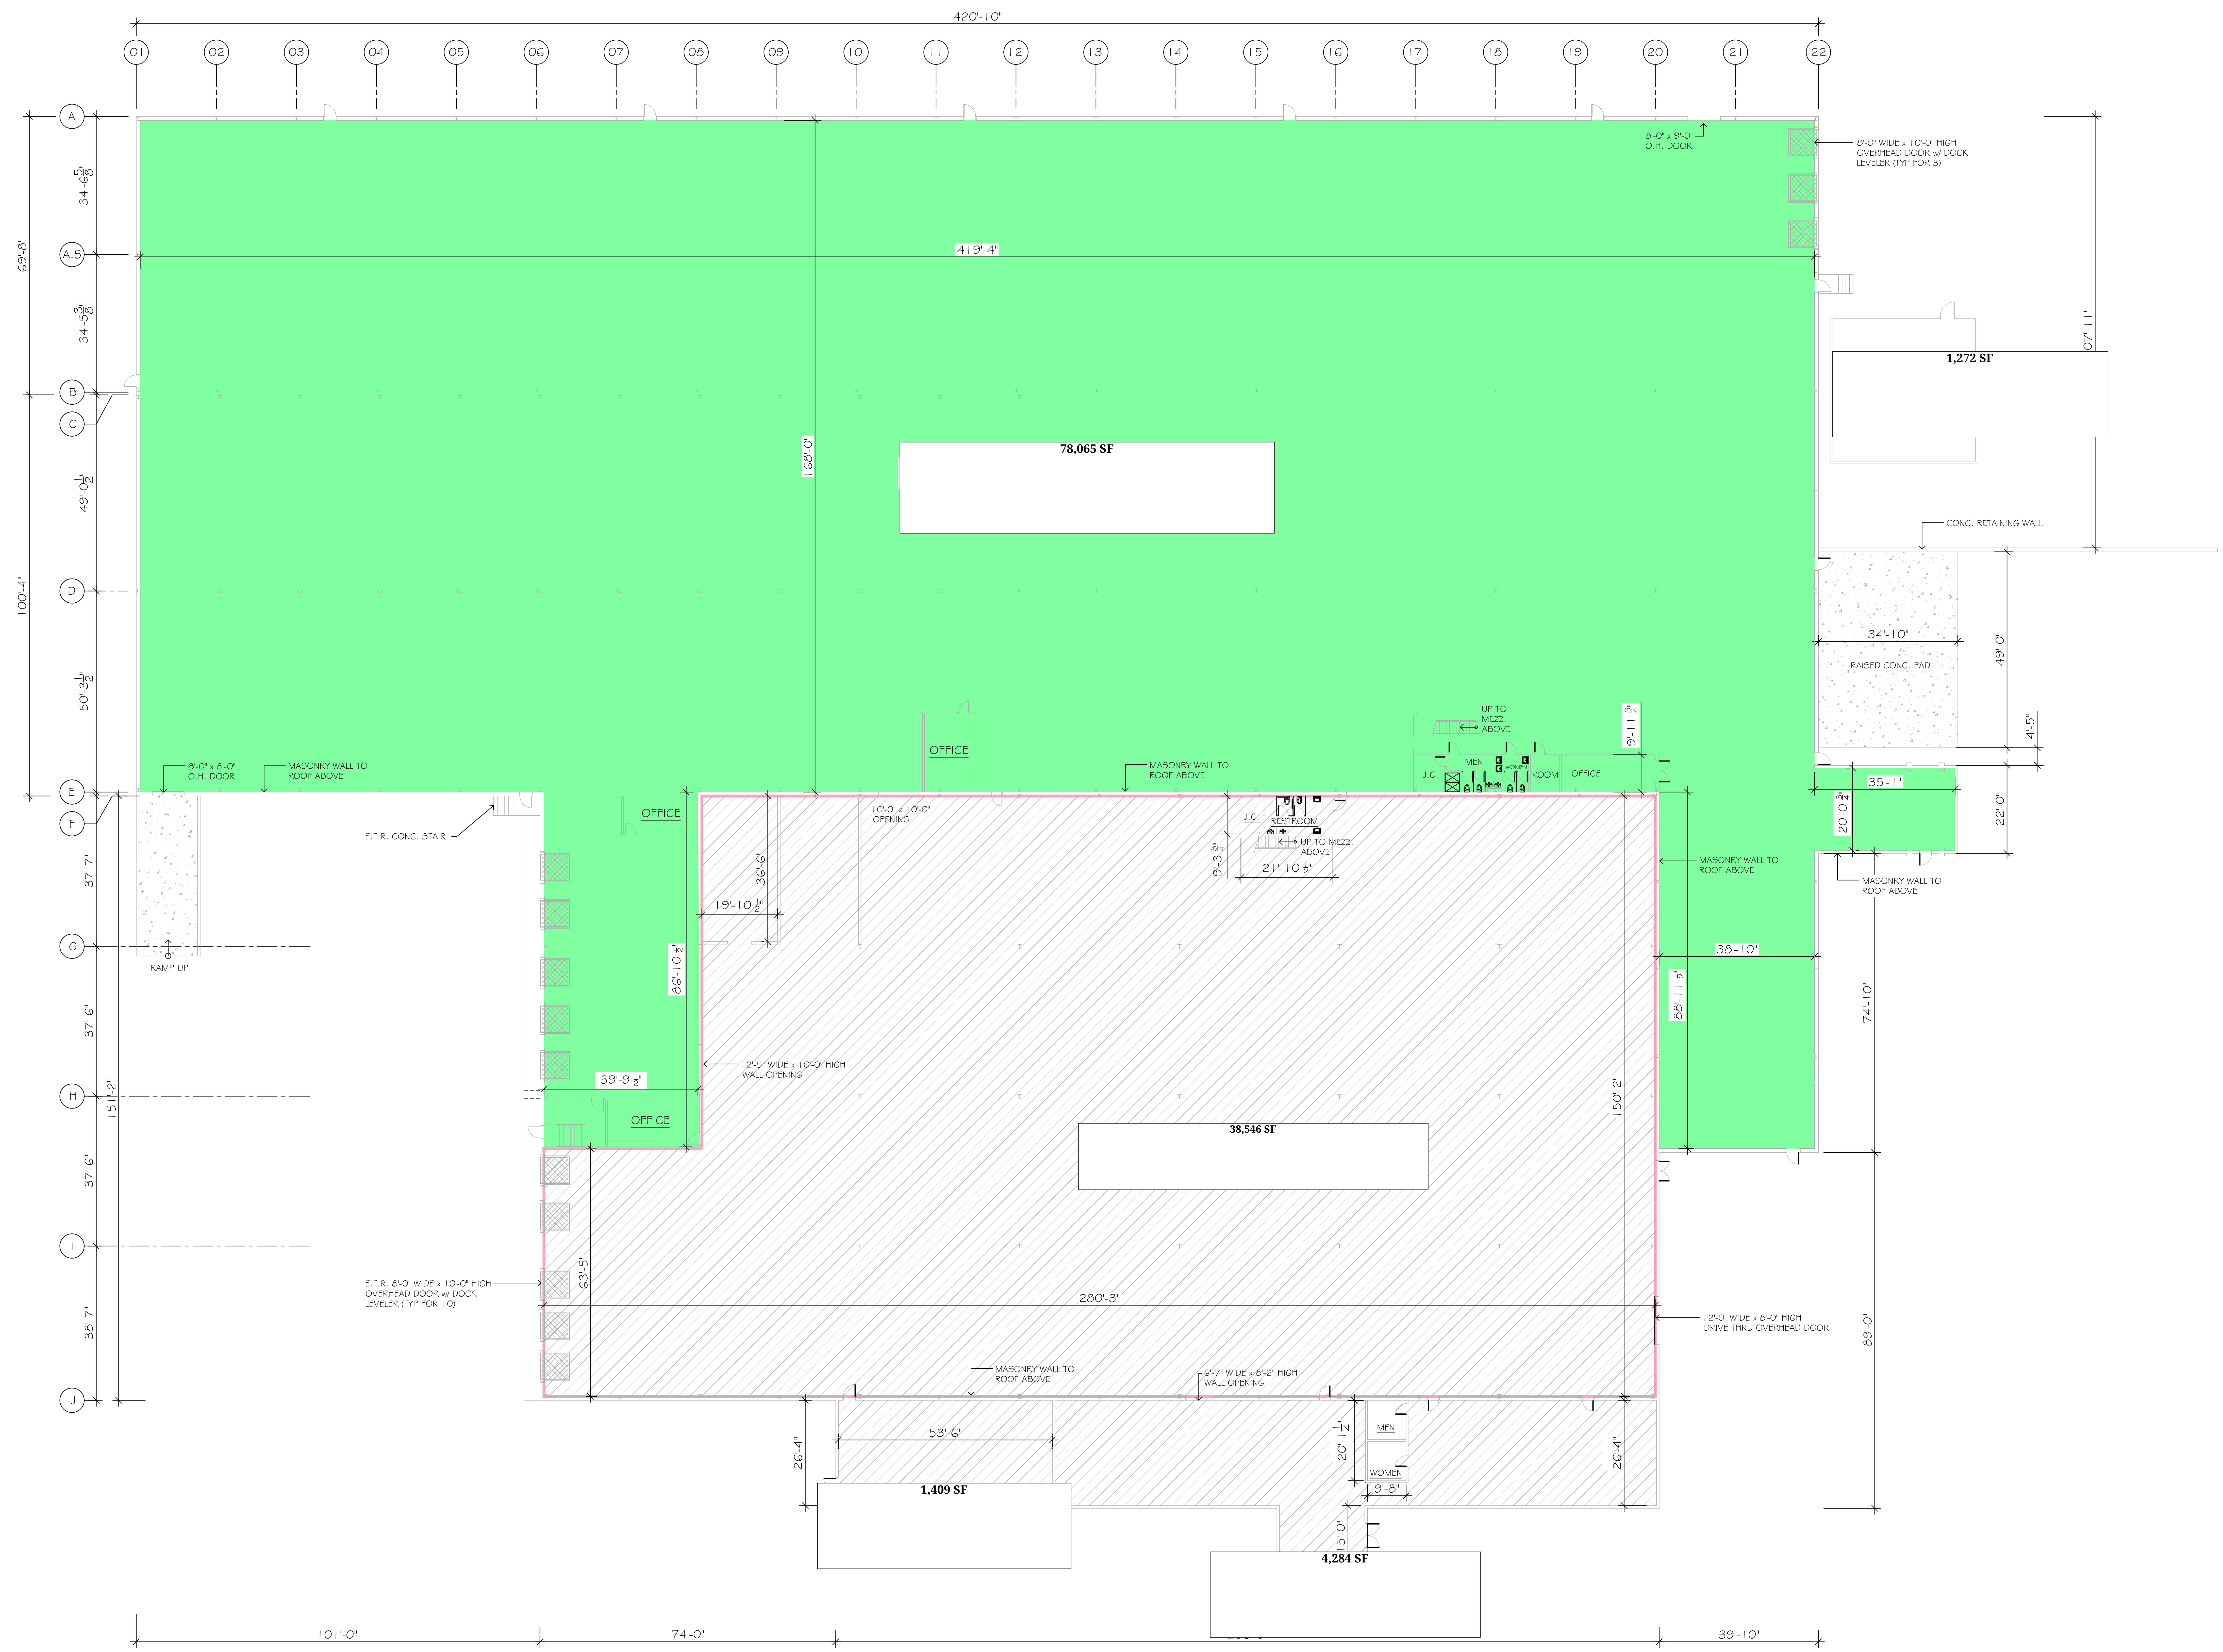

BULLSHEAD WAREHOUSE OVERALL FLOOR PLAN

123,576 SF

PROJECT TRACKING

REV.	DESCRIPTION	DATE
01	EXISTING CONDITIONS	9-25-09

OWNER: MBC DEVELOPMENT LP.

BULLSHEAD WAREHOUSE
POTTSVILLE, PA

DRAWN BY: NT

SCALE: AS NOTED

Building business from the ground up since 1976

MILLER BROS. CONSTRUCTION INC.

PO BOX 472-950 EAST MAIN STREET
Schuylkill Haven PA 17972-0472
Phone: 570.385.1662 ext.41 - Fax: 570.385.3713
Project Contact: Jim Miller Jr.
www.millerbros.com or jm@millerbros.com

THESE DRAWINGS AND SPECIFICATIONS SHALL REMAIN THE PROPERTY OF MILLER BROS CONSTRUCTION, INC. AND SHALL NOT BE USED ON ANY OTHER PROJECTS, FOR ADDITIONS TO THIS PROJECT OR FOR COMPLETION OF THE PROJECT BY ANY OTHER PARTIES WITHOUT THE EXPRESS WRITTEN CONSENT OF MILLER BROS CONSTRUCTION, INC.

THESE DRAWINGS AND SPECIFICATIONS ARE LEGAL AND BINDING AS PART OF THE CONTRACTUAL AGREEMENT BETWEEN ALL PARTIES. THESE DRAWINGS ARE DRAWN AS AN APPROPRIATE REPRESENTATION OF THE PROPOSED PROJECT. ACTUAL DIMENSIONS AND OVERALL APPEARANCE MAY DIFFER DUE TO CONSTRUCTION TECHNIQUES AND/OR SITE CONDITIONS BEYOND THAT OF THE DESIGNER, PROJECT MANAGER OR GENERAL CONTRACTOR'S CONTROL. ALL RIGHTS RESERVED.

SHEET ID:

EXISTING CONDITIONS (9-25-09)

A.1