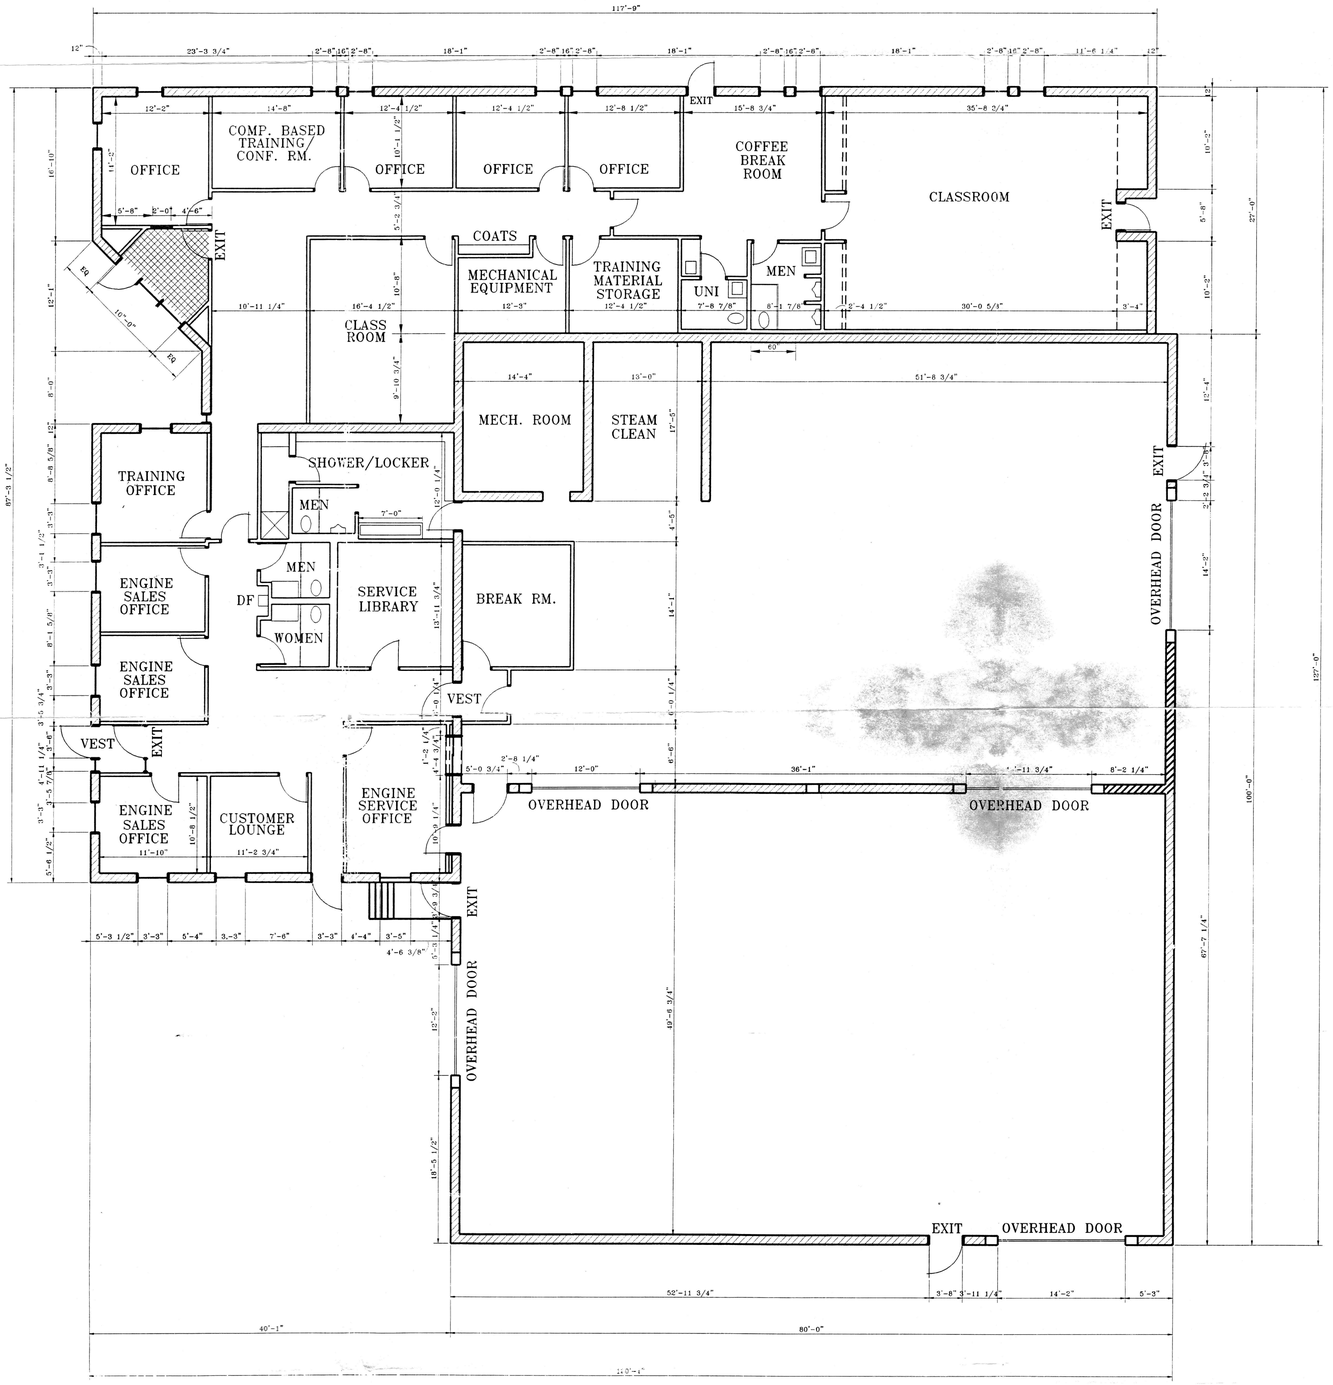

FLOOR PLAN SCALE 1/8" = 1'-0"

N

GENERAL NOTES:

12" CMU WALLS THROUGHOUT

4 1/2" INTERIOR WALLS UNLESS NOTED

16 1/2" X 11 5/8" COLUMNS IN SHOP AREA

Drawn by: Gretchen Clough

SMO$_2$
A New Element In Design
Sturgeon Bay WI
414-743-3054

FABCO Equipment Inc.
600 Hansen Road Green Bay WI 54307
1-414-499-0611

FLOOR PLAN

FABCO ANNEX REVISION
2700 S Broadway Green Bay WI 54307
1-414-499-0611

Revisions

Date 1-5-98
Approv.

A-4