N:\7\70300-70400\70337.00-MGD-Hawkview\ENG\DWG\01-P-SUBDIVISION\SHT01-CONPLAN.dwg, 12/2/2003 11:12:21 AM, fdegeorge,
HP1055CM.pc3, 1:1

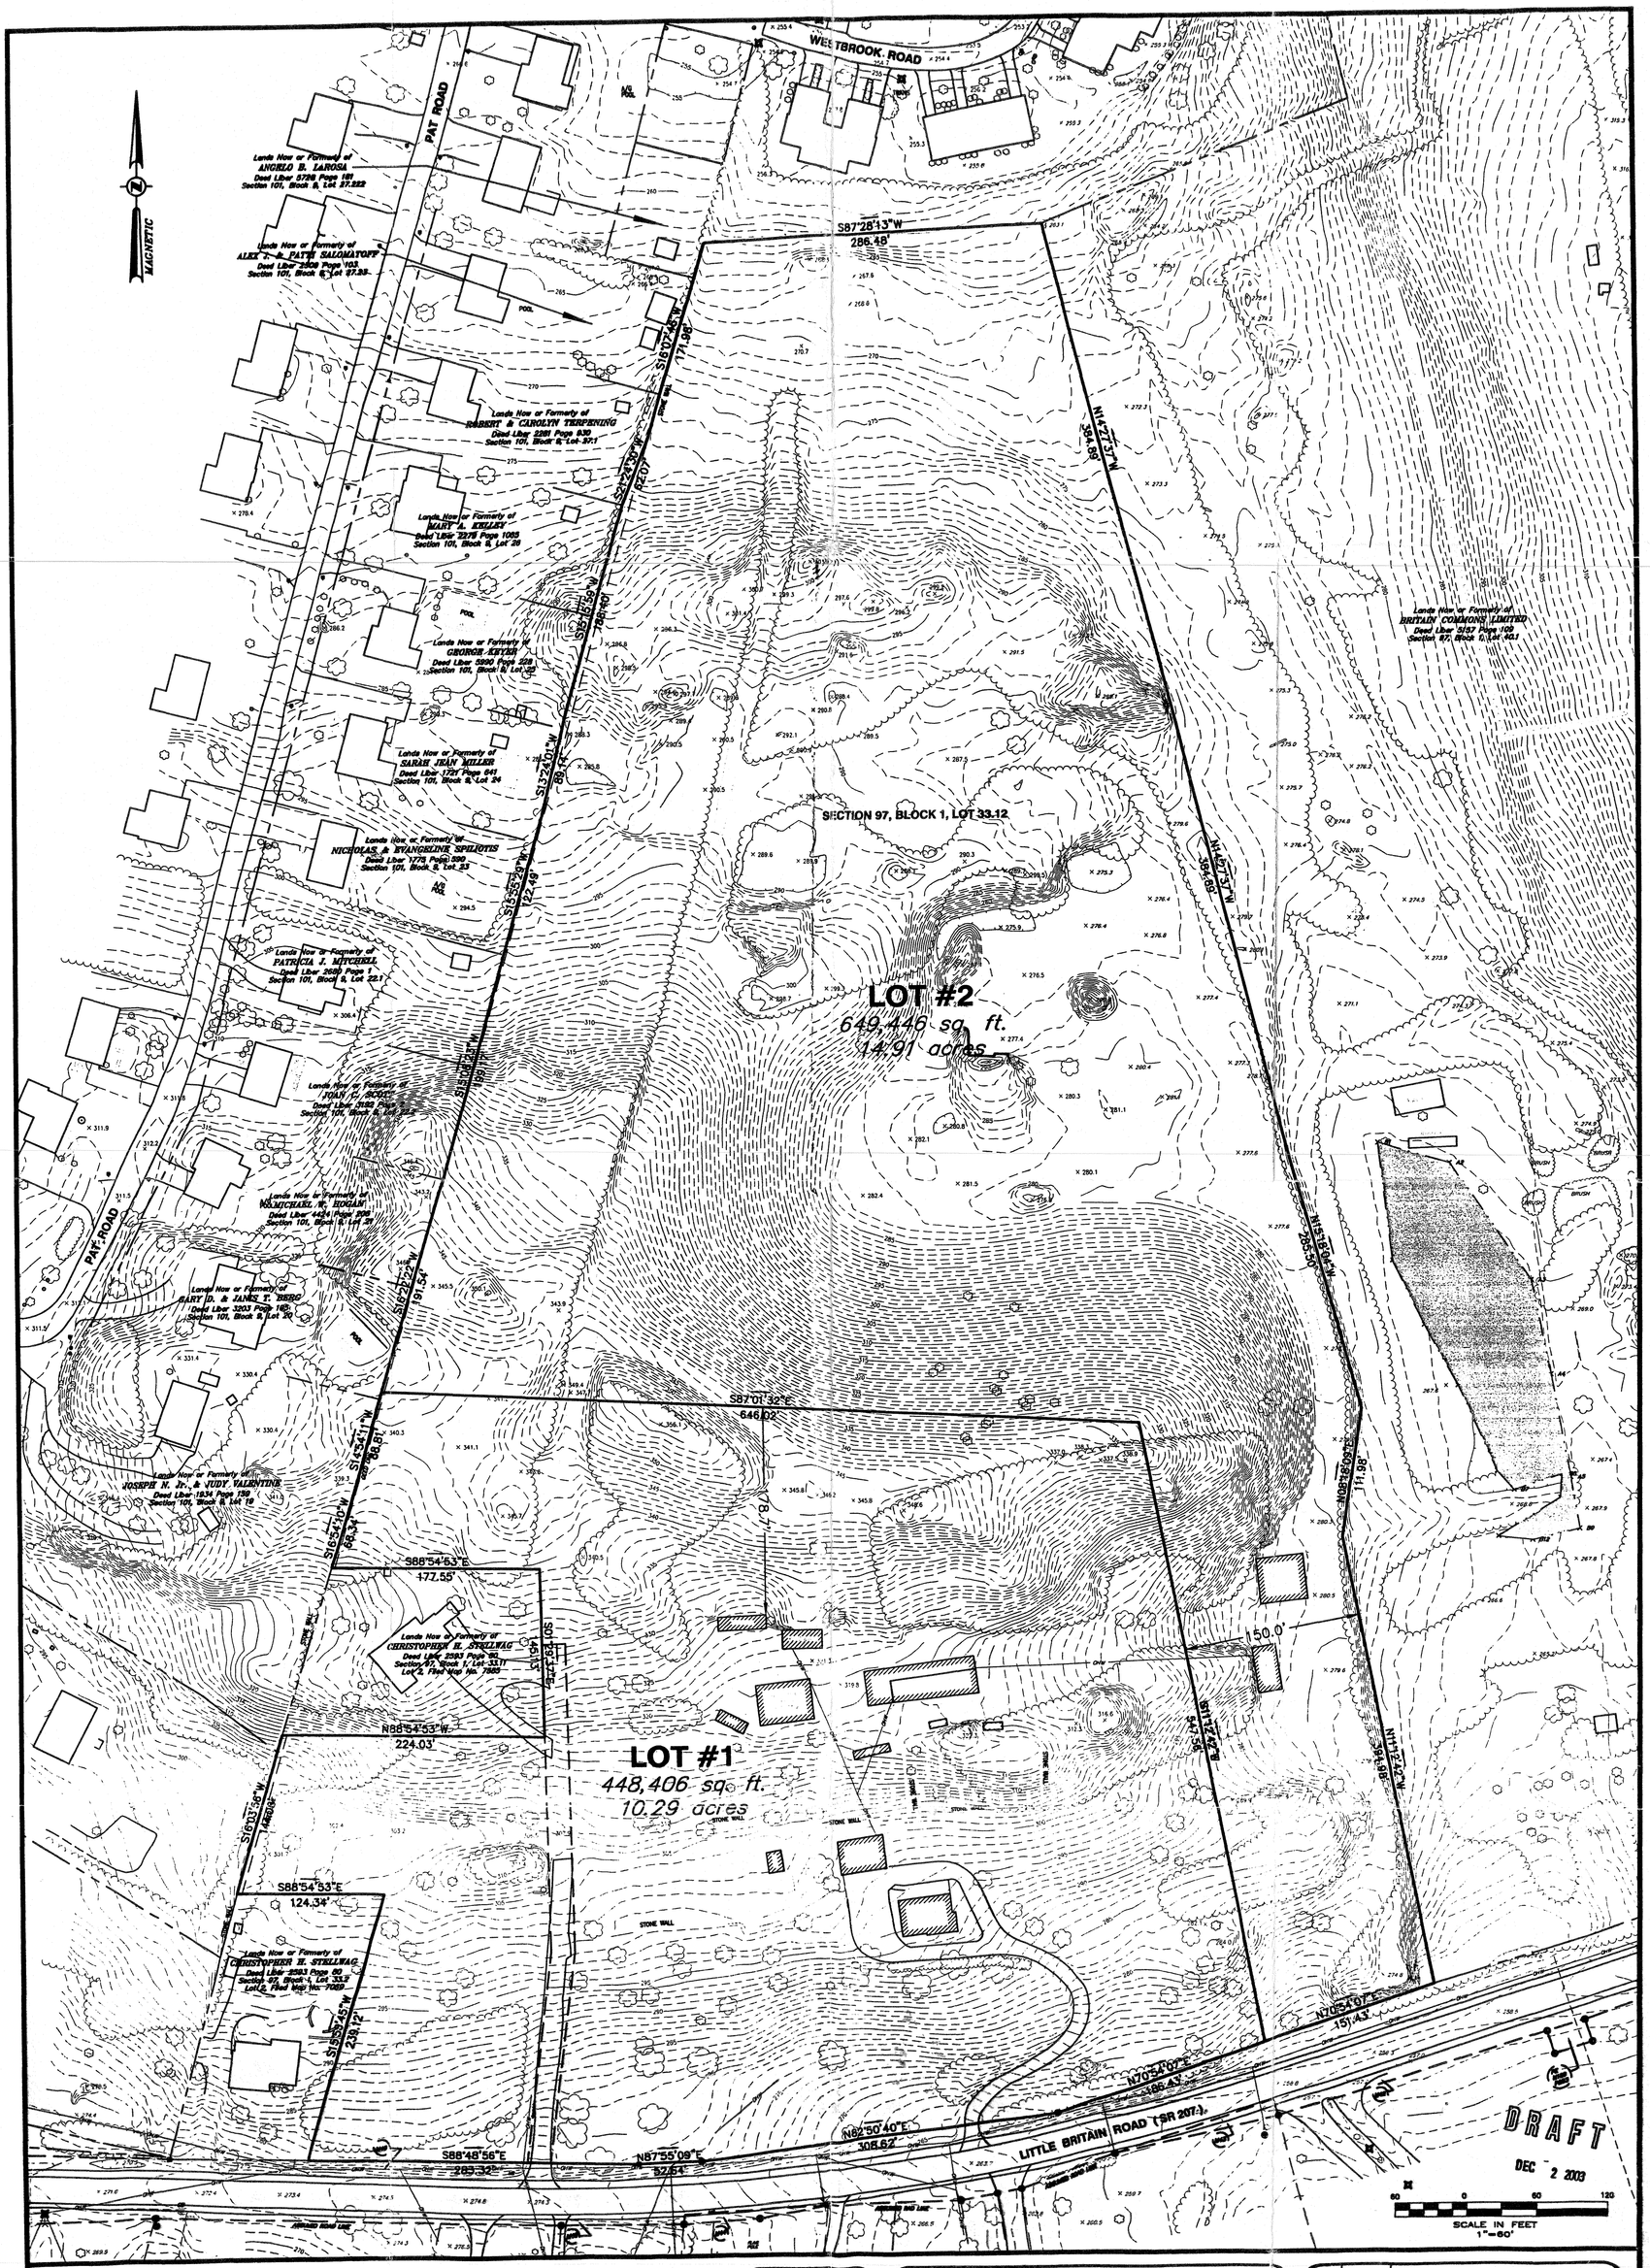

BRITAIN COMMONS LIMITED

CONCEPTUAL SUBDIVISION PLAN

DRAFT

TOWN OF NEWBURGH, ORANGE COUNTY, NEW YORK

drawn	F.D.G.
date	12/02/03
scale	AS SHOWN
checked	
project no.	70337.00
sheet no.	1 OF 1

ALL RIGHTS RESERVED. COPY OR REPRODUCTION OF THIS PLAN OR ANY PORTION THEREOF IS PROHIBITED WITHOUT THE WRITTEN PERMISSION OF THE DESIGN ENGINEER, SURVEYOR, OR ARCHITECT.

ALTERATION OF THIS DRAWING, EXCEPT BY A LICENSED P.E. IS ILLEGAL. ANY ALTERATION BY A P.E. MUST BE INDICATED AND BEAR THE APPROPRIATE SEAL, SIGNATURE AND DATE OF ALTERATION.

CHAZEN ENGINEERING & LAND SURVEYING CO., P.C.

Dutchess County Office: 21 Fox Street, Poughkeepsie, NY 12601, Phone: (845) 454-3980

Orange County Office: 263 Route 17K, Newburgh, NY 12550, Phone: (845) 567-1133

Capital District Office: 22 Corley Avenue, Troy, NY 12182, Phone: (518) 235-8050

North Country Office: 110 Glen Street, Glens Falls, NY 12801, Phone: (518) 812-0515

rev.	date	description