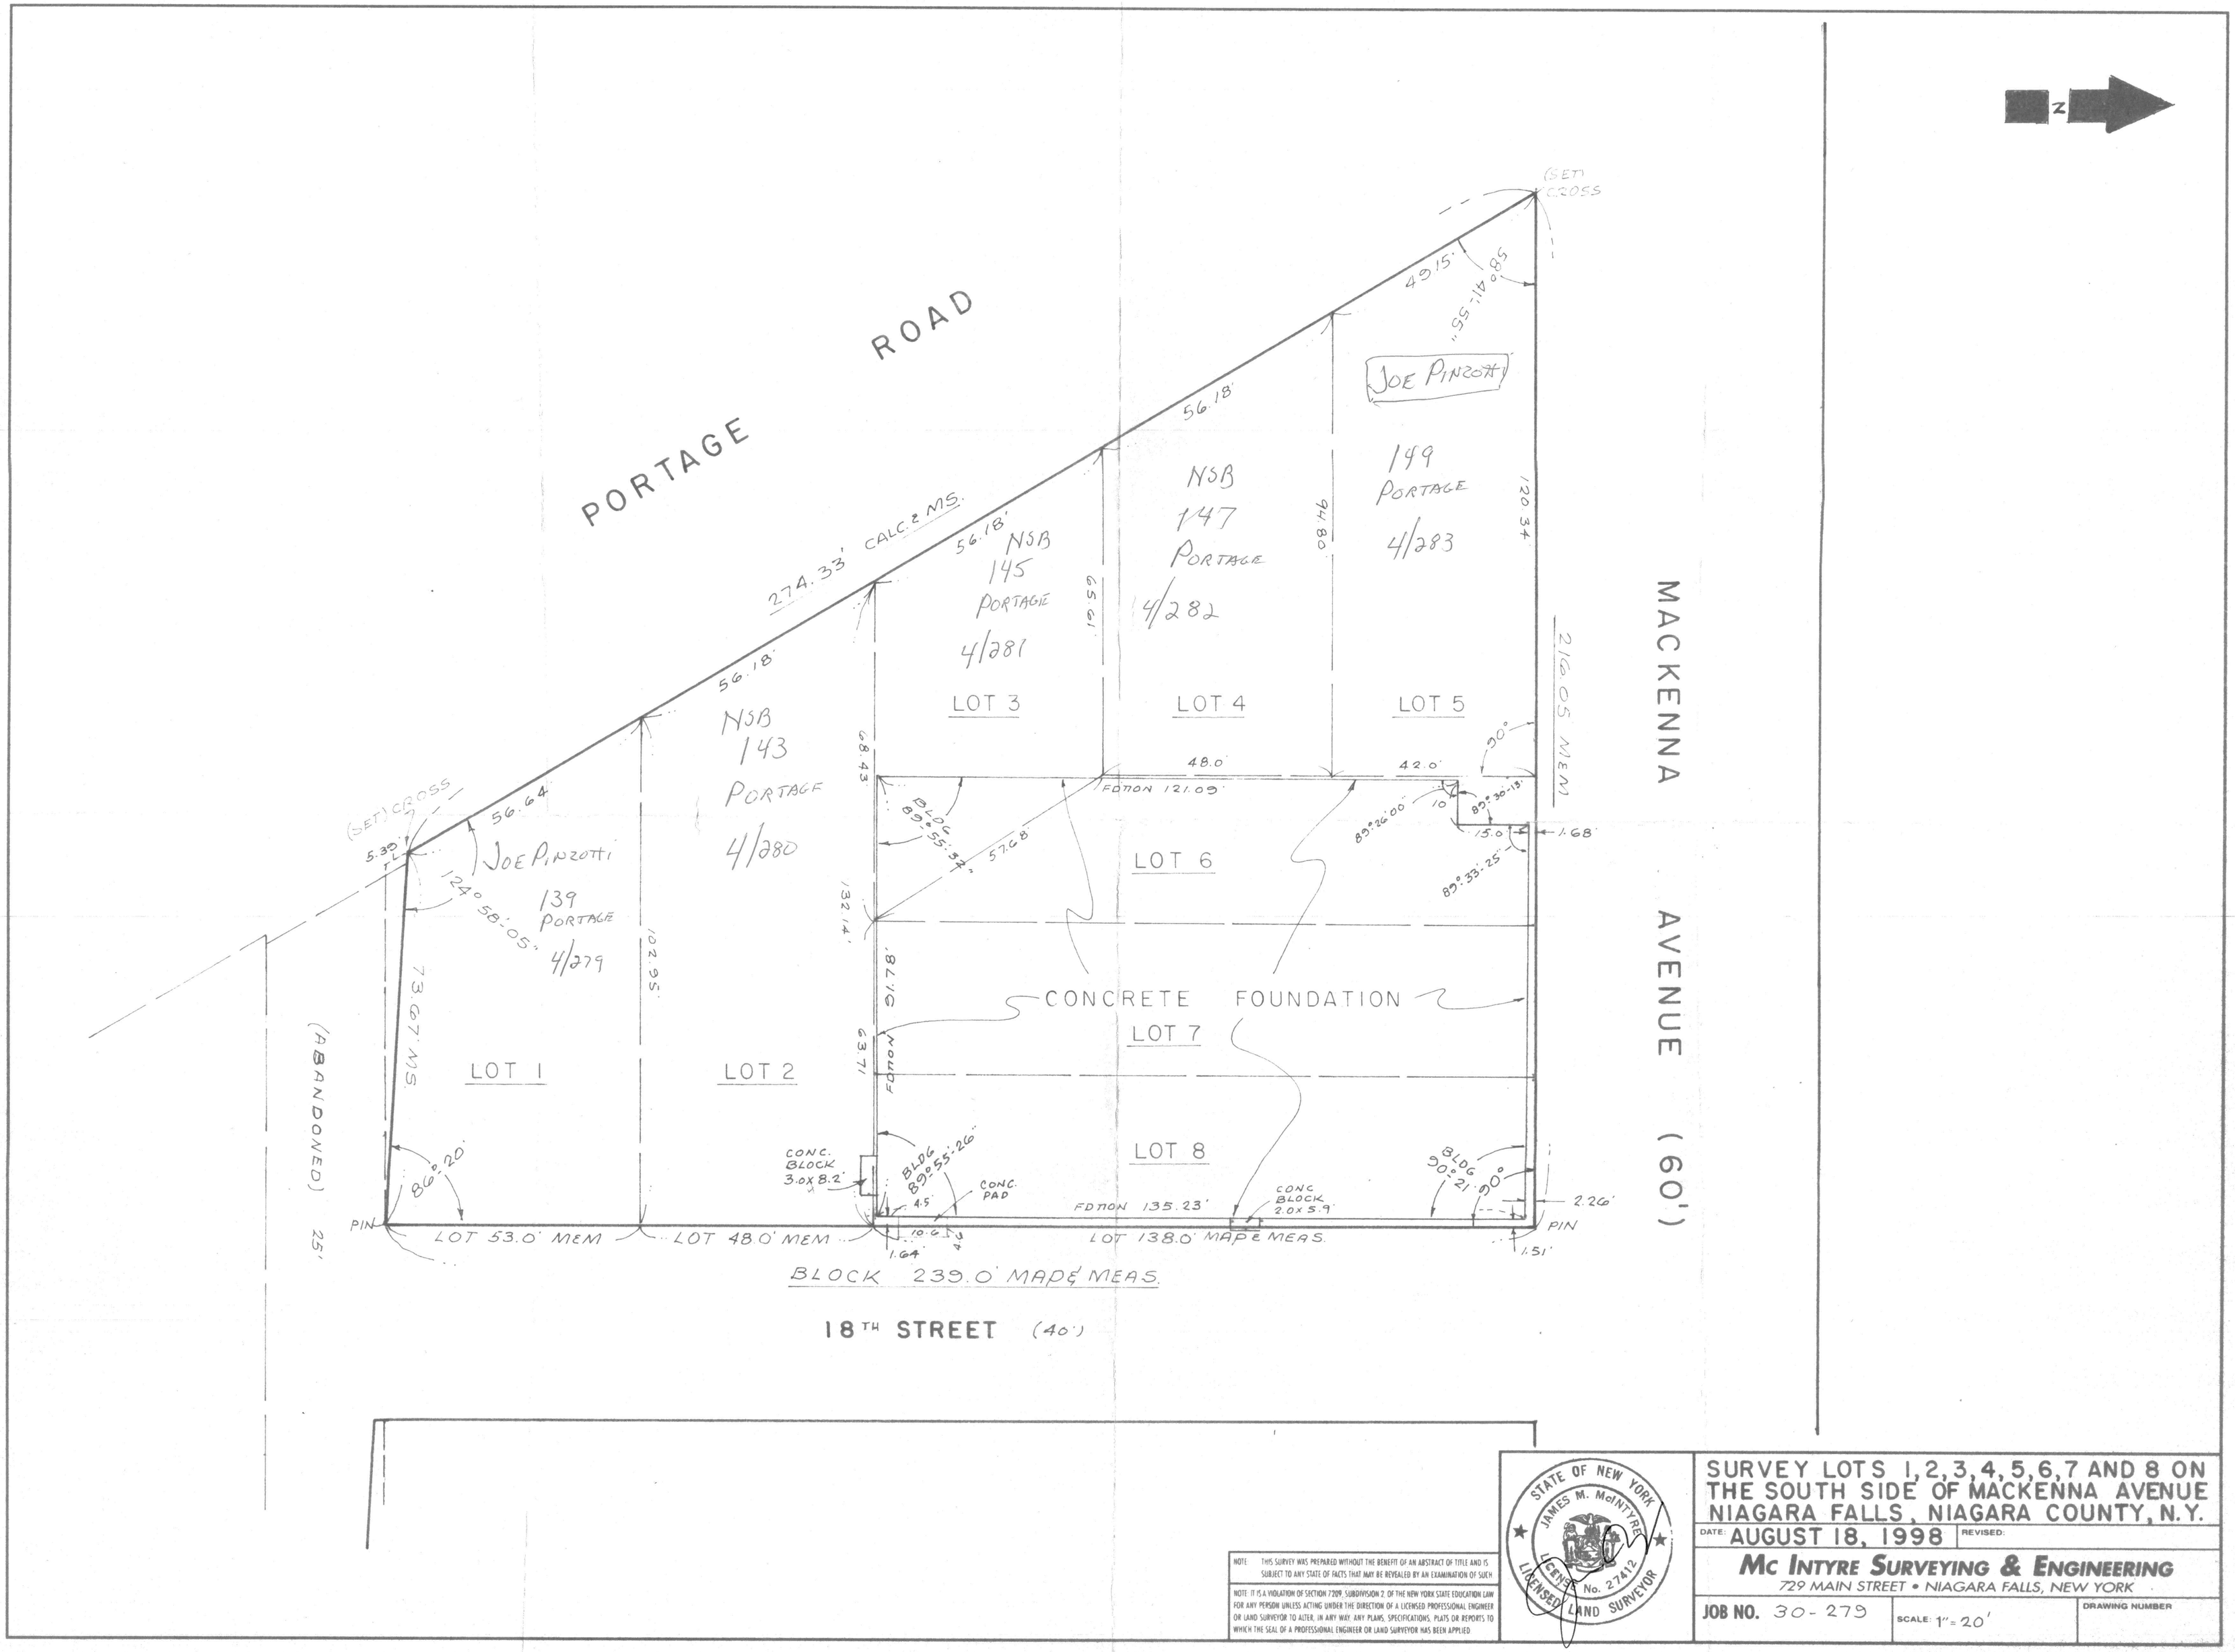

NOTE: THIS SURVEY WAS PREPARED WITHOUT THE BENEFIT OF AN ABSTRACT OF TITLE AND IS SUBJECT TO ANY STATE OF FACTS THAT MAY BE REVEALED BY AN EXAMINATION OF SUCH

NOTE: IT IS A VIOLATION OF SECTION 7209, SUBDIVISION 2 OF THE NEW YORK STATE EDUCATION LAW FOR ANY PERSON UNLESS ACTING UNDER THE DIRECTION OF A LICENSED PROFESSIONAL ENGINEER OR LAND SURVEYOR TO ALTER, IN ANY WAY, ANY PLANS, SPECIFICATIONS, PLATS OR REPORTS TO WHICH THE SEAL OF A PROFESSIONAL ENGINEER OR LAND SURVEYOR HAS BEEN APPLIED

STATE OF NEW YORK
JAMES M. McINTYRE
LICENSE No. 27412
LICENSED LAND SURVEYOR

SURVEY LOTS 1, 2, 3, 4, 5, 6, 7 AND 8 ON THE SOUTH SIDE OF MACKENNA AVENUE NIAGARA FALLS, NIAGARA COUNTY, N.Y.

DATE: AUGUST 18, 1998 | REVISED:

MC INTYRE SURVEYING & ENGINEERING
729 MAIN STREET • NIAGARA FALLS, NEW YORK

JOB NO. 30-279 | SCALE: 1" = 20' | DRAWING NUMBER