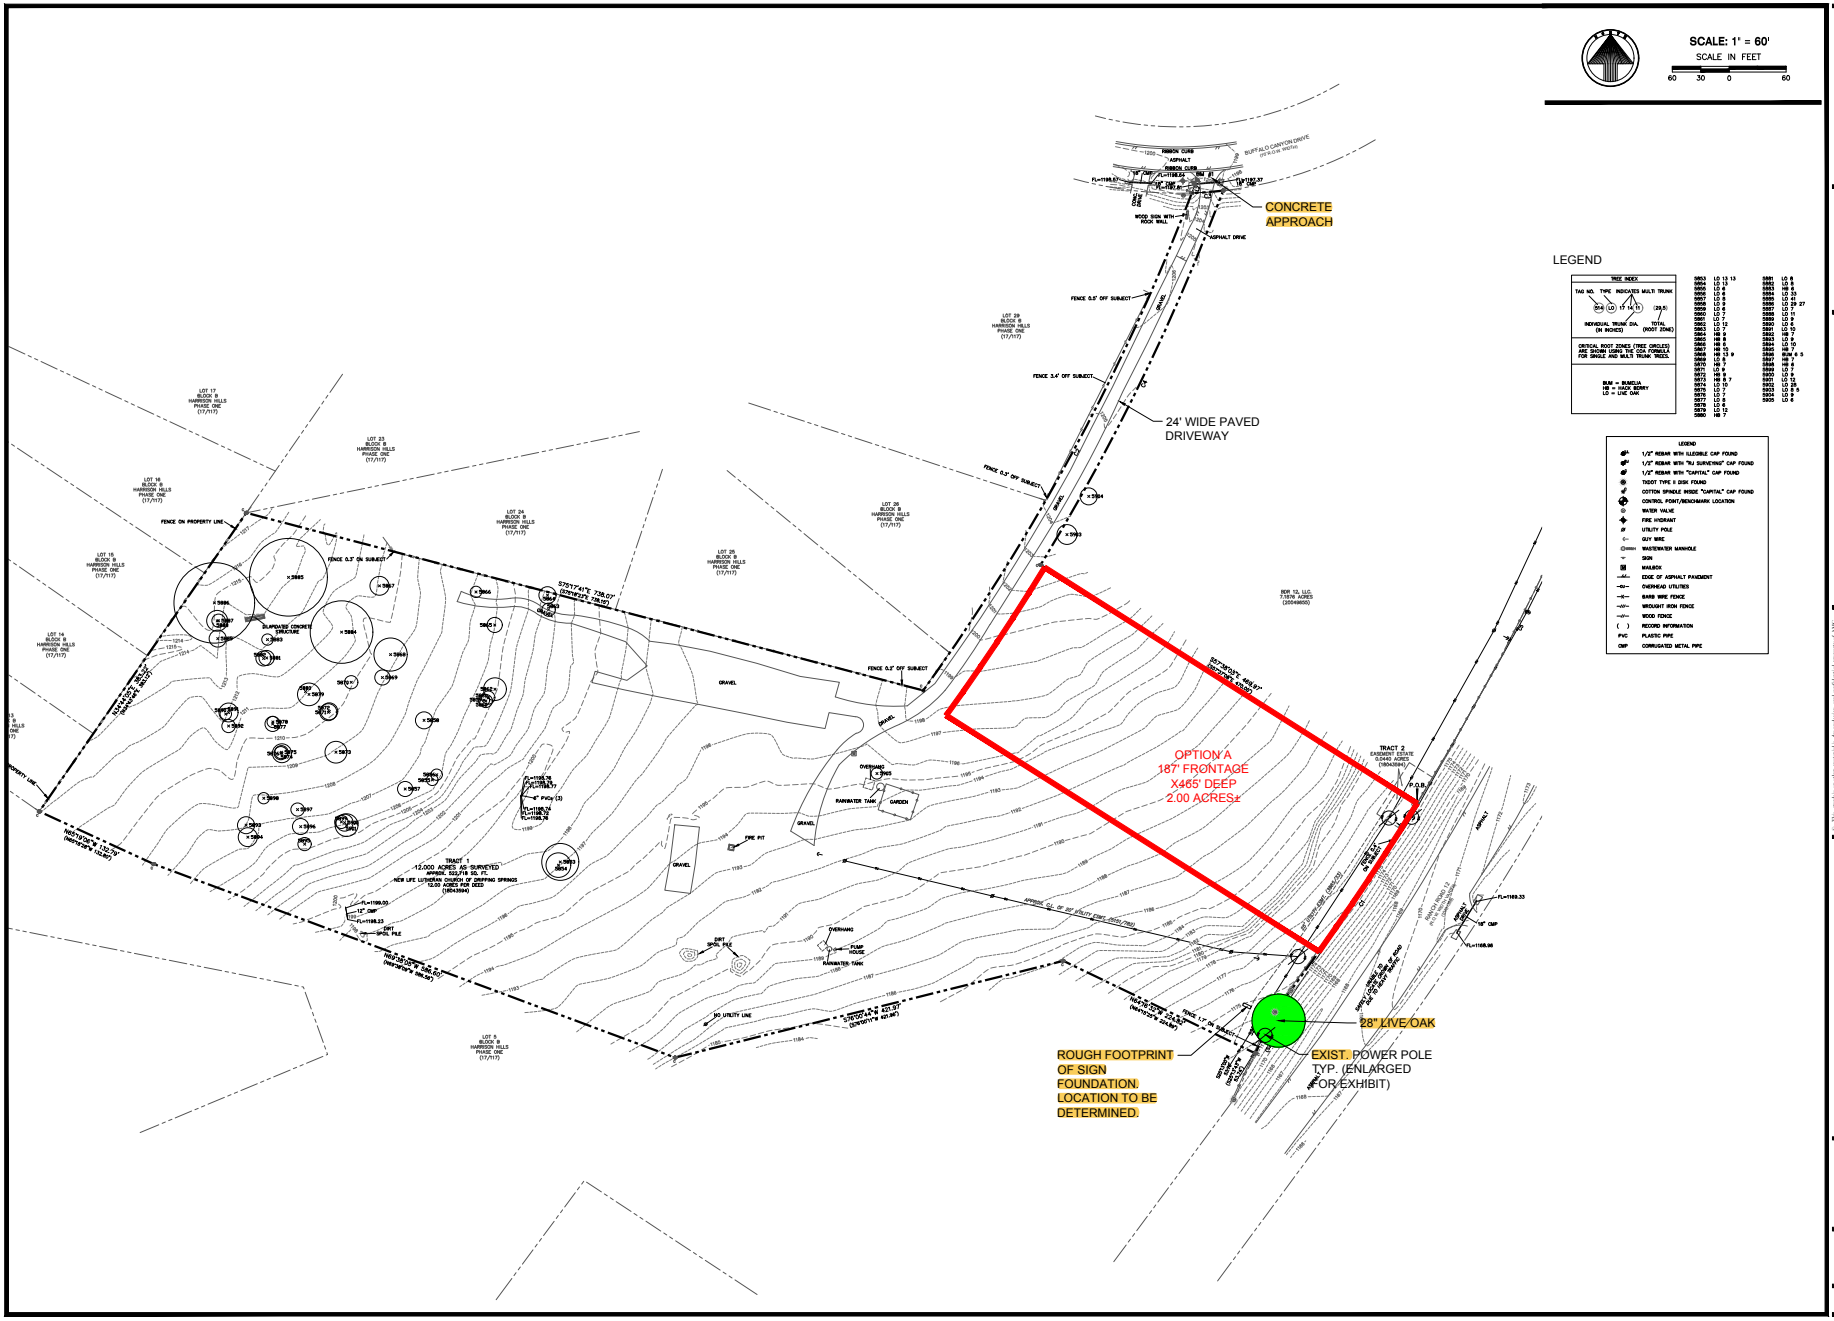



AMG DESIGN GROUP
ENGINEERING AND CONSTRUCTION CONSULTANTS
P.O. BOX 300086
AUSTIN, TEXAS 78703
512-385-2911
TEXAS REGISTERED ENGINEERING FIRM F-1786


THIS DOCUMENT IS RELEASED FOR THE PURPOSE OF INTERIM REVIEW UNDER THE AUTHORITY OF CHRIS McCOMB, P.E., LICENSE #80442. IT IS NOT TO BE USED FOR REGULATORY APPROVAL, CONSTRUCTION, BIDDING OR PERMIT PURPOSES.

| NO | DATE | DESCRIPTION |
|---|---|---|

# NEW LIFE LUTHERAN CHURCH

1121 BUFFALO CANYON DRIVE
DRIPPING SPRINGS, TEXAS

CONCEPT PLAN PHASE 1

Ex. A