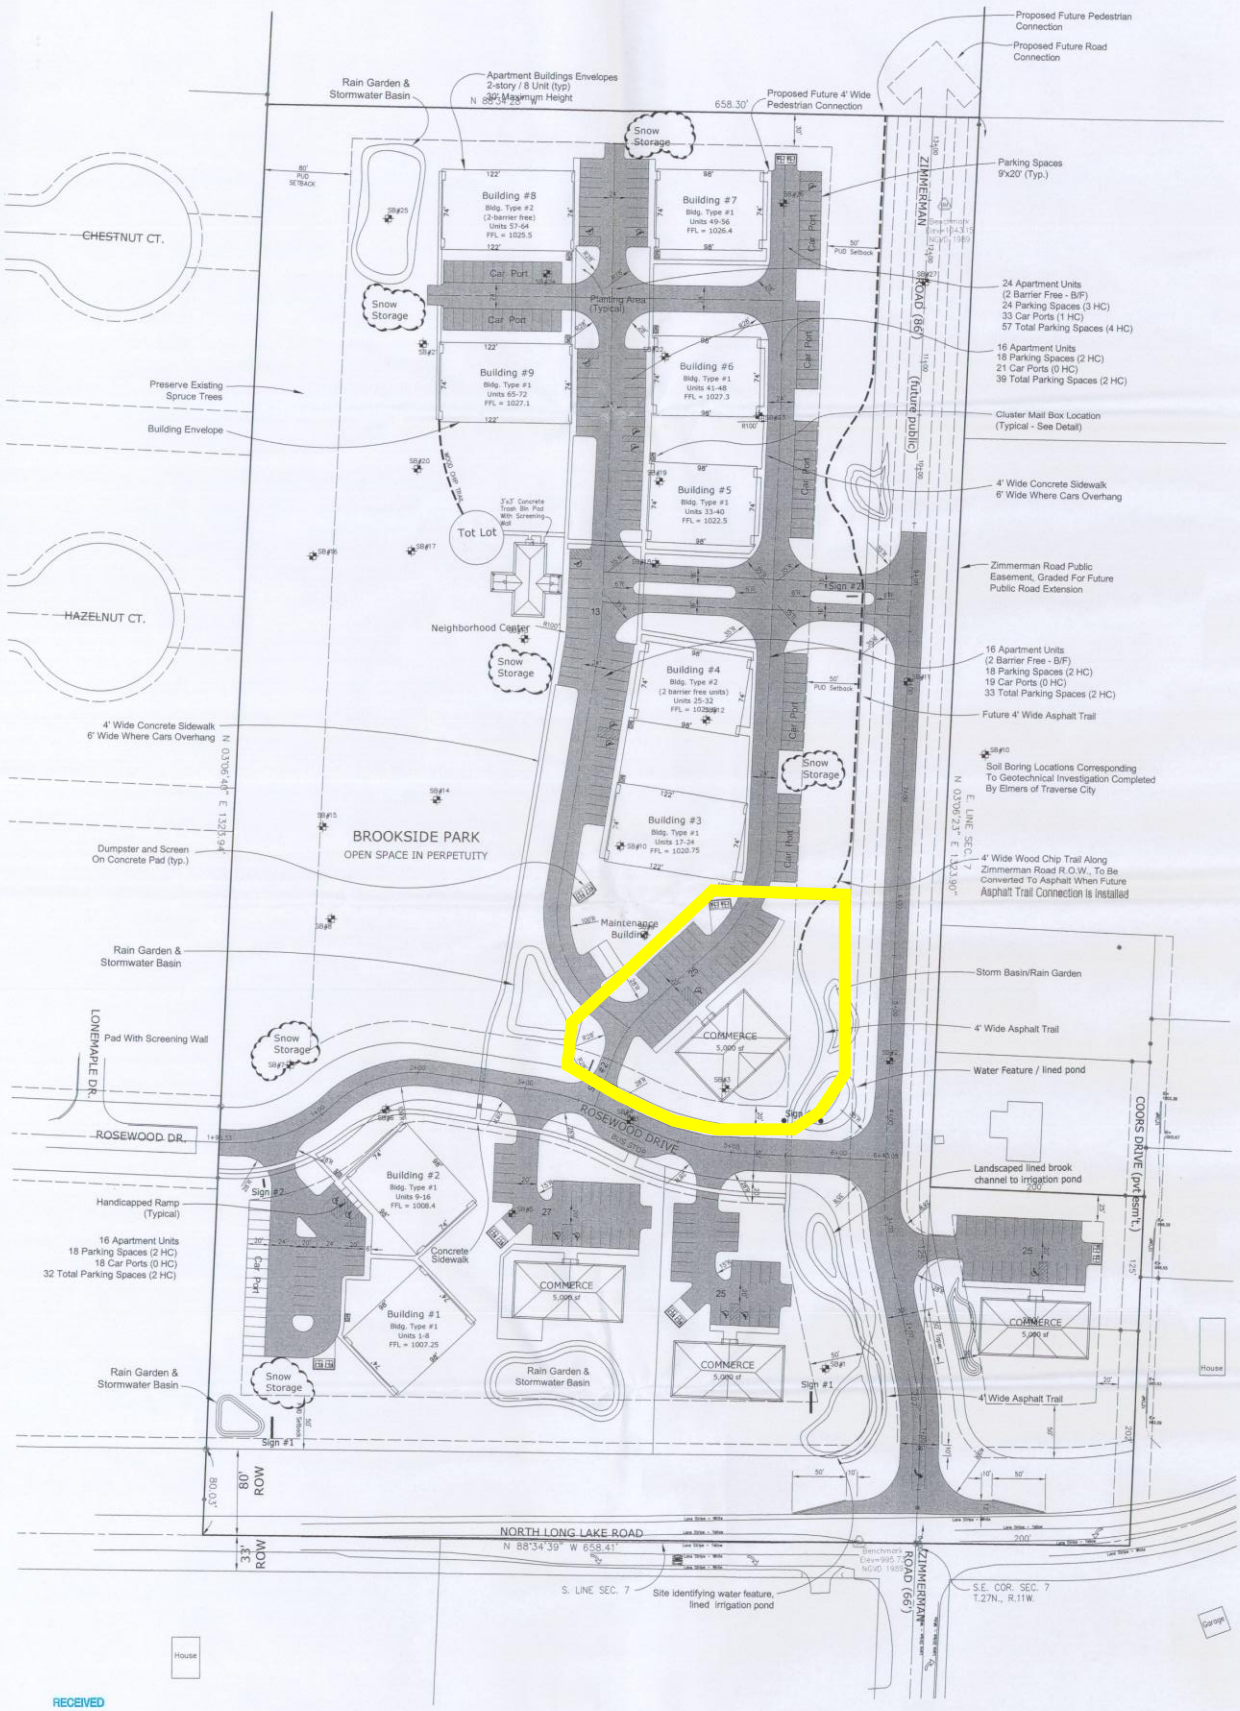

RECEIVED
FEB 18 2009
PLANNING

BROOKSIDE COMMONS

A PLANNED UNIT DEVELOPMENT
SECTION 7, TOWN 27 NORTH, RANGE 11 WEST, GARFIELD TOWNSHIP, GRAND TRAVERSE COUNTY, MICHIGAN
PREPARED FOR: NORRIS DEVELOPMENT, LLC (JAN. 23, 2009, REVISED FEB. 11, 2009 , REVISED FEB. 12, 2009)

PRELIMINARY DIMENSION PLAN
SCALE: 1"=50'-0"
SHT: C3 of 10

Civil Engineering & Surveying Consultant:
LANDTECH.
Professional Surveying & Engineering
www.landtechps.com
BELLAIRE OFFICE
231-533-8860 PH 231-533-8864 FAX TOLL FREE: 877-520-LAND