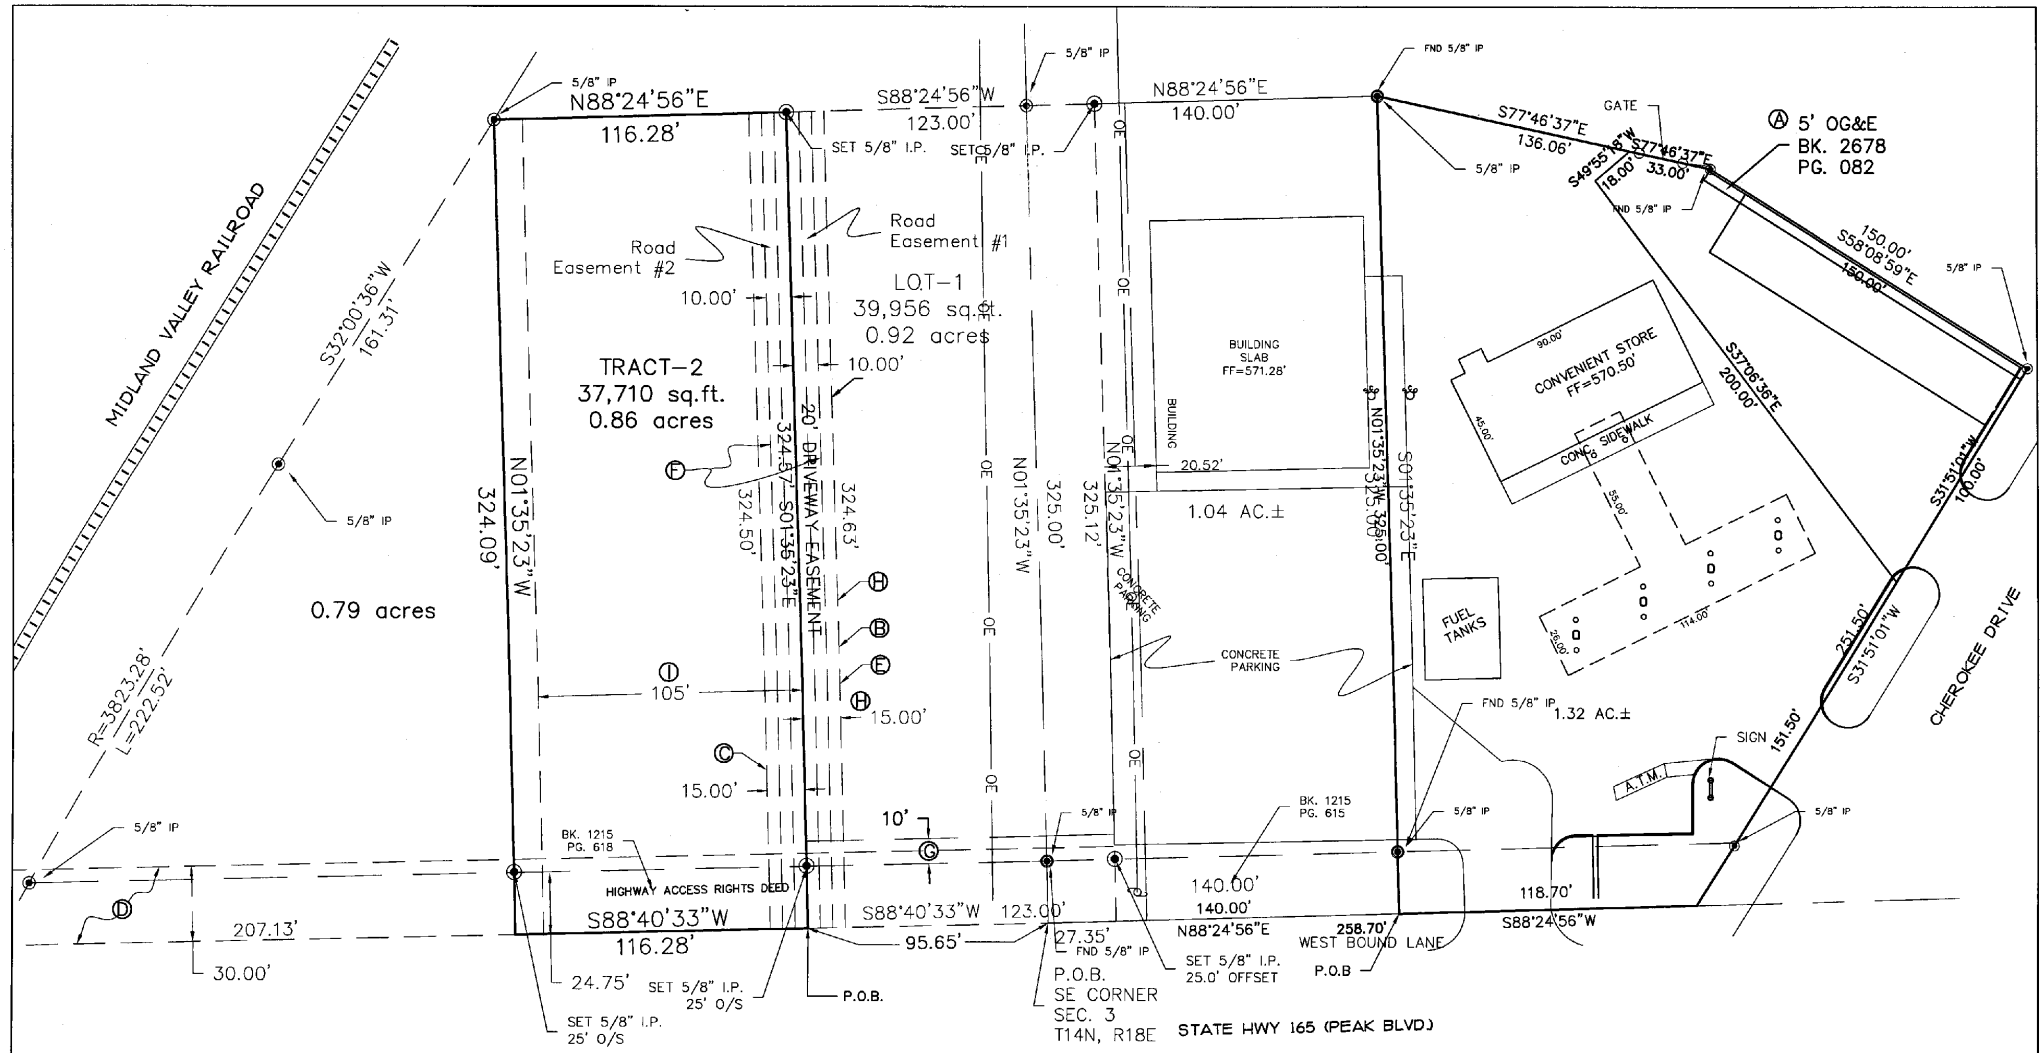

Ⓐ Book 2678, Page 082
Ⓑ Book 2771, Page 114
Ⓒ Book 2771, Page 115
Ⓓ Book 2771, Page 116 (RELEASE)
Ⓔ Book 2788, Page 016
Ⓕ Book 2788, Page 013
Ⓖ Book 2856, Page 068
Ⓗ Book 2774, Page 089 (RELEASED BY BK 2788, PG 16
Ⓘ Book 2774, Page 089 (RELEASED BY BK 2788, PG 16
Ⓙ Book 799, Page 243 (ANNEXATION, AFFECTS ENTIRE TRACT)

Registered Professional Land Surveyor
Ron Huffman
L.S. 1020
Oklahoma

11/08/06

NO.	DATE	REVISION	BY

SHEET TITLE: EASEMENT LOCATIONS

PREPARED FOR: CARLILE ROBERTS

Heartland Surveying & Mapping, PLLC
CA #4848 (expires 6/30/2007)
800 Emporia St. Ste."C"
Muskogee, Oklahoma 74401
(918) 682-7796

WO. NO. 04854
SCALE 1"=50'
DATE 11/6/06
DRAWN BY TDR
CHK'D BY RH
SURVEYED BY
BOOK NO.
CPU FILE WO04854
Sheet of

T:\acad\Heartland\wo0454.dwg
Nov 07, 2006 - 1:25pm
Tony2